REQUEST FOR BIDS

FY 2023 Streets Mill-Fill

August 2022

Department of Public Services

1015 S Lincoln Avenue

Three Rivers, MI 49093

(269) 273-1845

Table of Contents

Bidding Information 3
Performance Bids 3
I. Instructions 3
II. Conditions Applicable to Bids 3
III. Specifications for Asphalt Pavement 4
Bid Form 7
IV. Project Maps 8

Bidding Information

Performance Bids

The City of Three Rivers is committed to the concept of performance bids. All vendors are encouraged to submit bids which conform to the stated specifications, as well as, suggest deviations from the specifications, which in the vendor's opinion would be beneficial to the City in terms of price and performance. The City reserves the right to accept or reject any bid under these terms.

I. Instructions

A. Bids must be typewritten or clearly printed in ink and signed by a duly-authorized representative of the firm submitting the quote.
B. Bids must be submitted in sealed envelopes, clearly marked on the outside, "**Bids for FY 2023 Streets Mill-Fill**".
C. Bids will be received by the Office of the City Clerk, City Hall, 333 West Michigan Avenue, Three Rivers, Michigan, 49093, until **2:00 p.m. local time, Thursday September 8, 2022**. All bids will be date stamped and time marked when received.
D. Faxed or emailed bids shall not be accepted.
E. If you received this document from our website, please e-mail your contact information to aroth@threeriversmi.org so we can place you on the bidders list for addenda.

II. Conditions Applicable to Bids

A. Applicable Laws: The Ordinances and Charter of the City, and laws of the State of Michigan concerning competitive bidding, contracts and purchases will be employed.
B. Taxes: The City of Three Rivers is generally exempt from Federal Excise and Michigan State Sales Tax. Prices should not include tax.
C. If the bidder elects to deviate from the specifications stated, all exceptions or other changes must be clearly noted.
D. The City reserves the right to reject any and all bids, waive informalities or defects in bids, or accept such bids as it shall deem to be in the best interest of the City of Three Rivers.
E. The City does not discriminate on the basis of race, color, national origin, sex, religion, age or disability in employment or the provision of services.
F. The City has a local preference policy, which is available upon request.
G. The Contractor shall provide proof of Liability and Workman's Compensation Insurance and a completed W-9 form prior to award of the contract.
H. The successful bidder shall provide the City with a copy of this liability insurance policy in the amount of $2,000,000 (Two million Dollars) which names the City of Three Rivers as second insured.
I. Bidder shall provide a 5% bid bond with the sealed bids.
J. The successful bidder will be required to furnish satisfactory Performance Bond and Maintenance and guarantee Bond in the amount of 100% of the Bid, and Labor and Material Bond in the amount of 50% of the Bid.
K. Anticipated award is at the **September 20, 2022** Commission meeting. Final completion of this project shall be no later than **November 30, 2022**.

III. Specifications for Asphalt Pavement

PART 1 GENERAL

1.01 SCOPE

A. This Section includes preparation of the base construction of pavements and base courses, adjustment of manhole castings, and valve boxes to conform to new pavement courses, and other work and materials incidental to the construction of pavements.

B. This Section includes restoration of permanent pavement markings as they exist at the time of bidding unless otherwise specified or directed.

C. All traffic control shall be included in the costs listed on the enclosed bid form.

D. Structure adjustments shall be incidental to the mill and fill project. An estimated number of adjustments is included as a note in the description of work for each street.

1.02 SUBMITTALS

A. Submittals shall include:

1. Information for the Record:

a. Delivery tickets from the asphalt and aggregate suppliers shall be given to the City. Tickets shall include (as a minimum) name of source, date, type of material, and weight.

b. Test results and certificates.

PART 2 PRODUCTS

2.01 ASPHALT EMULSIONS

A. As specified in the general section of this bid document.

2.02 BITUMINOUS AGGREGATE BASE AND ASPHALT CONCRETE

A. Design Mix - The wearing course shall meet the requirements of MDOT 501.02 HMA LVSP.

1. Tier 1 RAP

B. Bond coat:

1. Application rate: Provide 0.15 gallon per square yard

PART 3 EXECUTION

3.01 PAVEMENT INSTALLATION

A. All construction shall be in conformance with applicable portions of MDOT Specifications, except as otherwise specified or called for herein.

B. A bond coat shall be applied to all existing pavements which are to be overlaid, and between subsequent courses when directed by the City.

3.02 TRANSITION JOINTS FOR BITUMINOUS CONCRETE PAVEMENT OVERLAY

A. Types of Transition Joints:

1. Transition joints shall be either butt type or feathered type as directed by the City.

2. Butt joints shall be whenever practical. If a butt joint is not practical, then a feathered joint is acceptable.

3. Butt Joints:

   a. Installation of a butt joint requires the old surface to be cut back for at least 3-feet to a depth of at least 1-inch for the full width of the joint and pavement installed.

   b. A bituminous seal shall be placed on the finished surface at the junction of the new and old pavements.

4. Feathered Joint:

   a. Feathered joints shall be constructed by manually raking the paving material to a smooth transition from the full depth material to the existing pavement surface.

   b. Existing pavement surface shall be bond-coated to include the transition area.

   c. Feathering shall be done by a workman skilled in the operation and shall be approved by the City.

3.03 INSPECTION

A. Laboratory services shall be as detailed below:

1. Asphalt Concrete:

   a. Plant Certification - The laboratory shall certify or furnish recent certification (within one year) from MDOT that the plant meets State requirements.

   b. Plant Inspection - For the first day of production and for every day when more than 100 cubic yards of material is being delivered to the project, the laboratory shall provide a representative at the plant who will inspect the plant, make mix design adjustments, check the temperature, and take the required samples.

   c. Quality Control Testing - A sample of the mix shall be taken for each 200 cubic yard of bituminous material or fraction thereof delivered to the project. An extraction test AASHTO T164-70 and a mechanical analysis AASHTO T30-70 shall be performed on the mix samples.

   d. Bituminous Material - Provide a satisfactory certificate furnished by the manufacturer stating that the materials conform to MDOT Specifications, Table 904-1, 904-2, or 904-3 as required.

   e. Aggregate - A sieve analysis (ASTM C-136) shall be performed on each aggregate to be used in the plant mix design.

f. Mix Designs - The laboratory shall design the plant mixes in accordance with the Marshall Method of Mix Design (ASTM D-1559) and shall make all mix design adjustments.

3.04 PROTECTION

A. No heavy construction vehicle shall operate on any pavement after it has been installed.

B. Traffic shall be prohibited on newly installed pavement until it has cooled sufficiently to avoid marking.

C. Asphalt Pavements:

1. Bituminous mixtures shall be transported and placed in accordance with MDOT Section 502.03.

PART 4 SPECIAL PROVISIONS

4.01 ROAD WORK DETAILS

A. Hoffman St (US 131 to M-60) – Mill and Fill 2”

1. Including pavement marking replacement
2. Start and stop at locations as indicated on the attached maps
3. Include 6 structure adjustments

Bid Alternates – if awarded, will be completed at the same time as the base bid listed above

B. Elm St (Portage Ave to N End) – Mill and Fill 2”

1. Start and stop at locations as indicated on the attached maps
2. Include 6 structure adjustments
3. In areas with 2” or less of pavement, compact material and place pavement

C. Walnut St (Portage Ave to N End) – Mill and Fill 2”

1. Start and stop at locations as indicated on the attached maps
2. Include 5 structure adjustments
3. In areas with 2” or less of pavement, compact material and place pavement

4.01 PAVEMENT REMOVAL DETAILS

A. Asphalt millings on City roadways are the property of the City and shall be delivered to 1015 S Lincoln Ave, unless otherwise directed by the City.

Bid Form

The undersigned having familiarized themselves with the local conditions affecting the cost of the work and the Contract Documents hereby proposes to provide and furnish all labor, materials, necessary tools, equipment, utility and transportation services necessary to perform and complete all work required for the project in accordance with the specifications as prepared by the Department of Public Services, City of Three Rivers, Michigan, for, including Addenda No. _____ issued thereto, the following unit prices:

COMPANY _____

ADDRESS _____

CITY _____ STATE _____ ZIP CODE _____

SIGNATURE _____ TITLE _____

TELEPHONE _____ DATE _____

FAX _____ EMAIL _____

FY 2023 Streets Projects					
Item No.	**Item Description**	**Quantity**	**Unit**	**Unit Price**	**Total Price**
Hoffman St (NUS 131 to M-60)					
1	Cold Milling HMA Surface - 2"	28360	SY		
2	HMA, LVSP - 2"	3120	Ton		
3	Pavement marking	1	LS		
				Total Base Bid	

FY 2023 Streets Projects - Bid Alternatives					
Item No.	**Item Description**	**Quantity**	**Unit**	**Unit Price**	**Total Price**
Elm St (Portage Ave to north City limits) - selective locations					
4	Cold Milling HMA Surface - 2"	12100	SY		
5	HMA, LVSP - 2"	1340	Ton		
Walnut St (Portage Ave to north City limits) - selective locations					
6	Cold Milling HMA Surface - 2"	9300	SY		
7	HMA, LVSP - 2"	1030	Ton		
				Total Bid Alt	

IV. Project Maps

CITY of THREE RIVERS, MI
Dept. of Public Services.GIS
Date Printed: July 27, 2022
Aerial: Apr. 2019 / Scale: 1:1,200

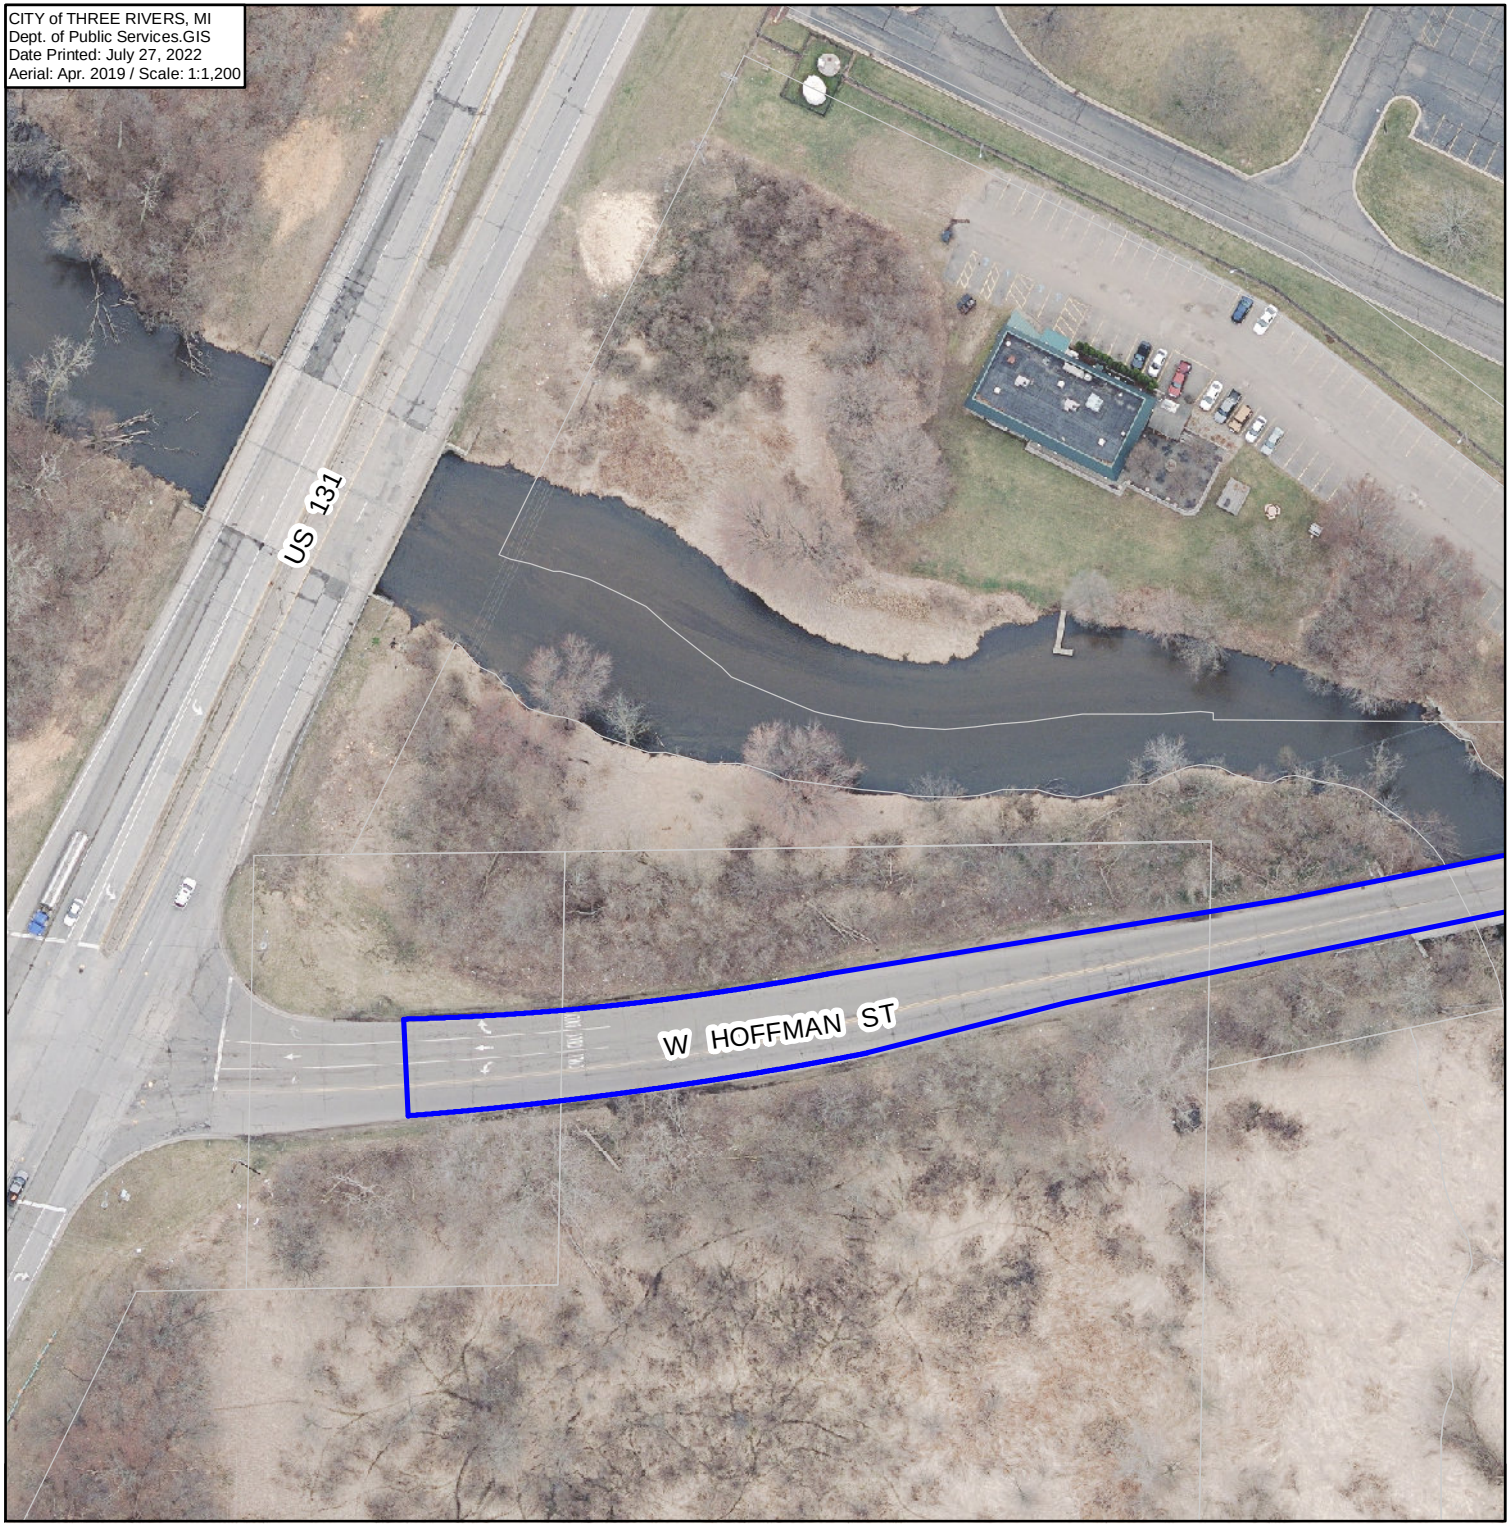

THREE RIVERS MICHIGAN

STREET WORK

W. Hoffman St.

(US-131 to river)

LEGEND:

Project Area

Parcels

N
W E
S

0 50 100 200 ft

1 inch = 100 feet

This map is provided by the City of Three Rivers (the "City"). The person or entity receiving this map (the "User") agrees: (1) that there are no warranties of any kind; (2) that use of this map is at the Users sole risk; (3) that the City shall not be liable for any damages to User or any third party; and (4) this map may not be used by any third party without the specific written consent of the City.

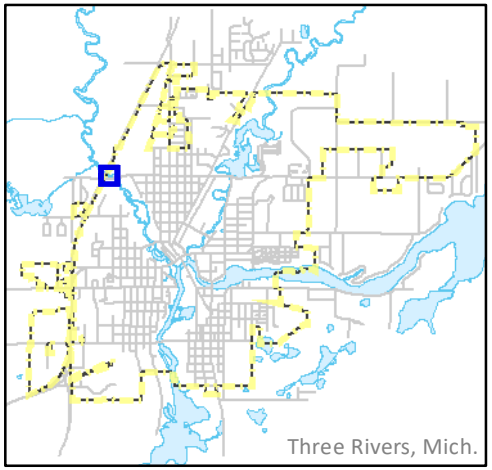

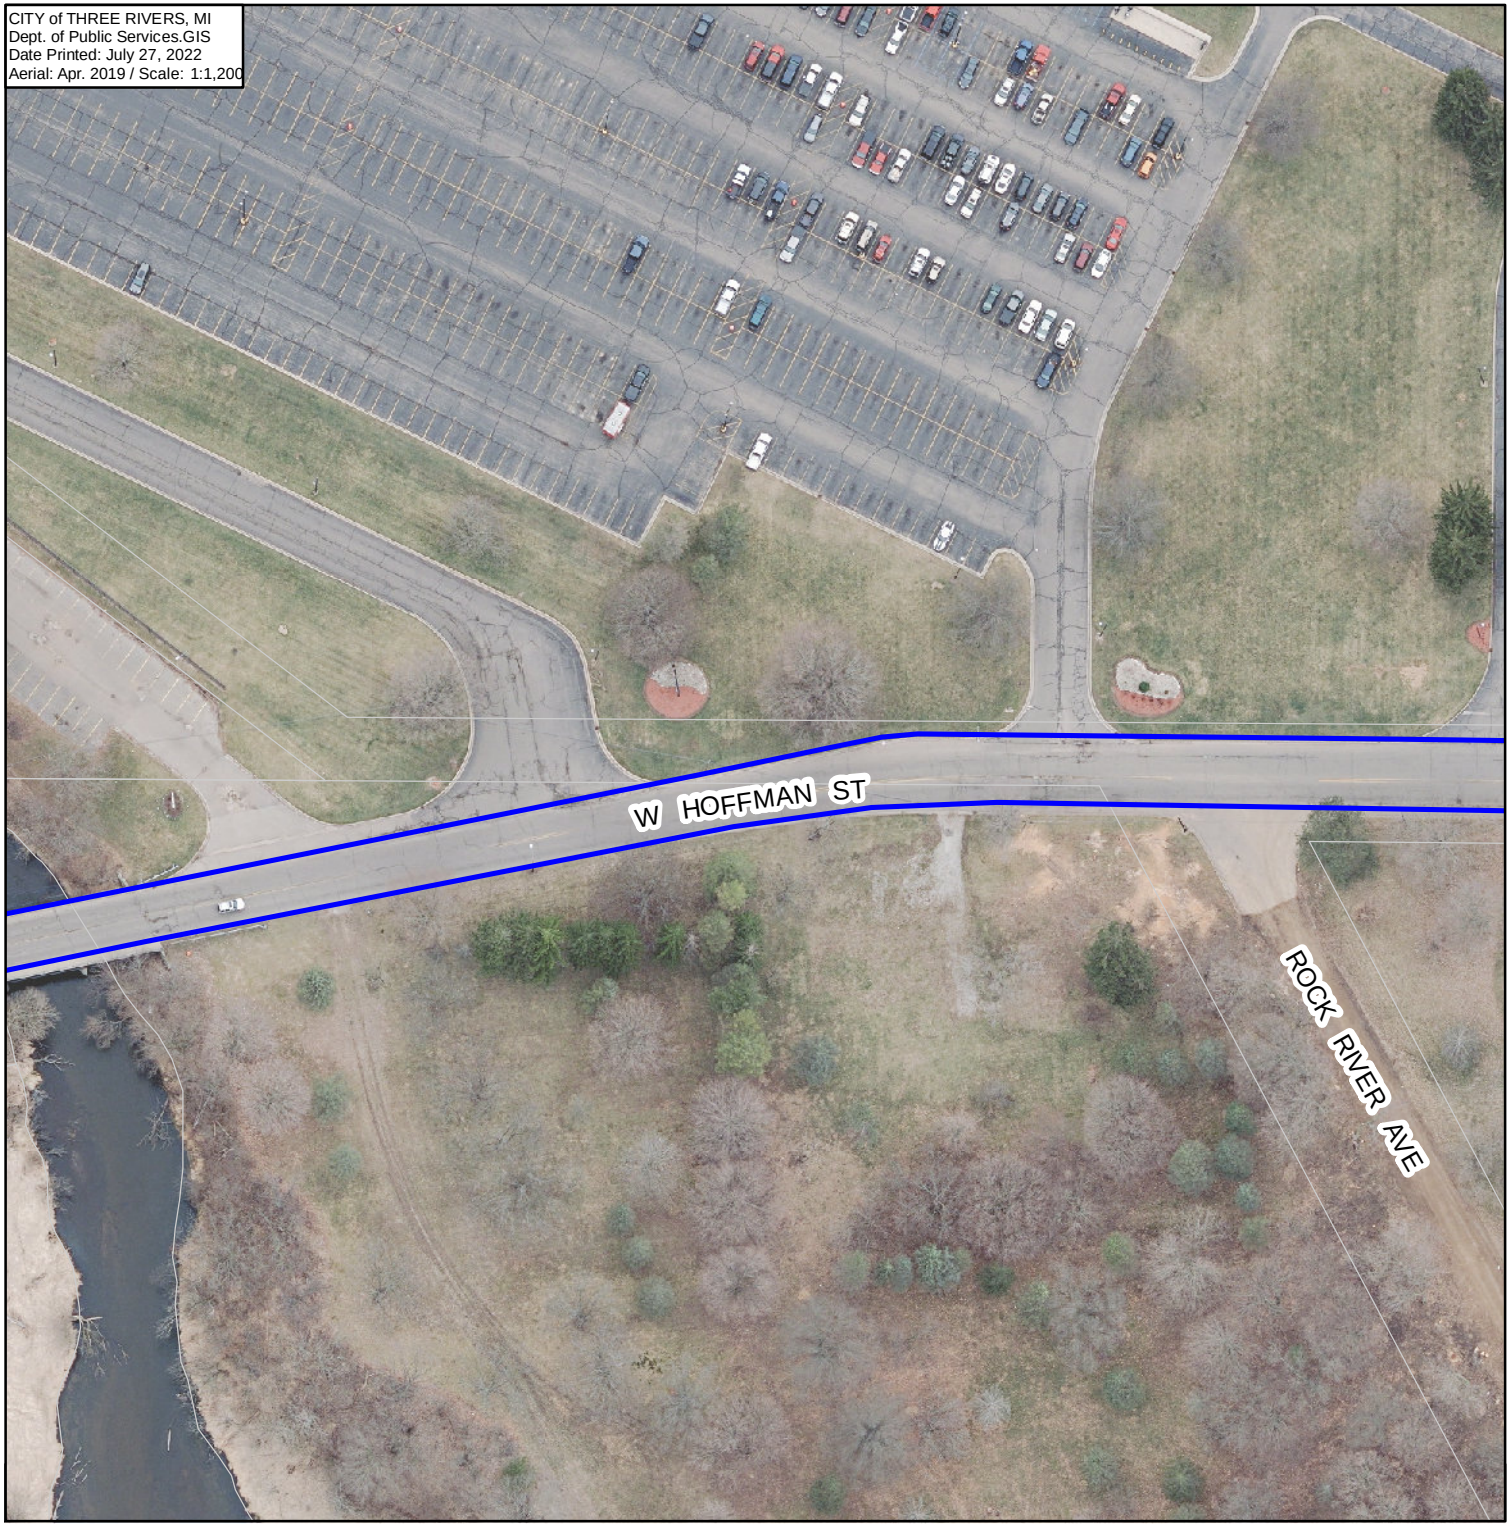

THREE RIVERS MICHIGAN

STREET WORK

W. Hoffman St.

(river to Rock River)

LEGEND:

Project Area

Parcels

N
W E
S

0 50 100 200 ft

1 inch = 100 feet

This map is provided by the City of Three Rivers (the "City"). The person or entity receiving this map (the "User") agrees: (1) that there are no warranties of any kind; (2) that use of this map is at the Users sole risk; (3) that the City shall not be liable for any damages to User or any third party; and (4) this map may not be used by any third party without the specific written consent of the City.

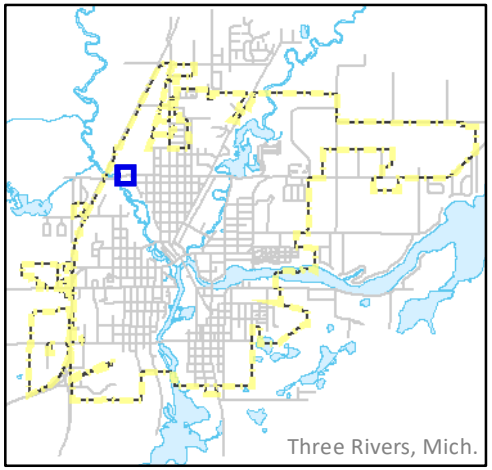

CITY of THREE RIVERS, MI
Dept. of Public Services.GIS
Date Printed: July 27, 2022
Aerial: Apr. 2019 / Scale: 1:1,200

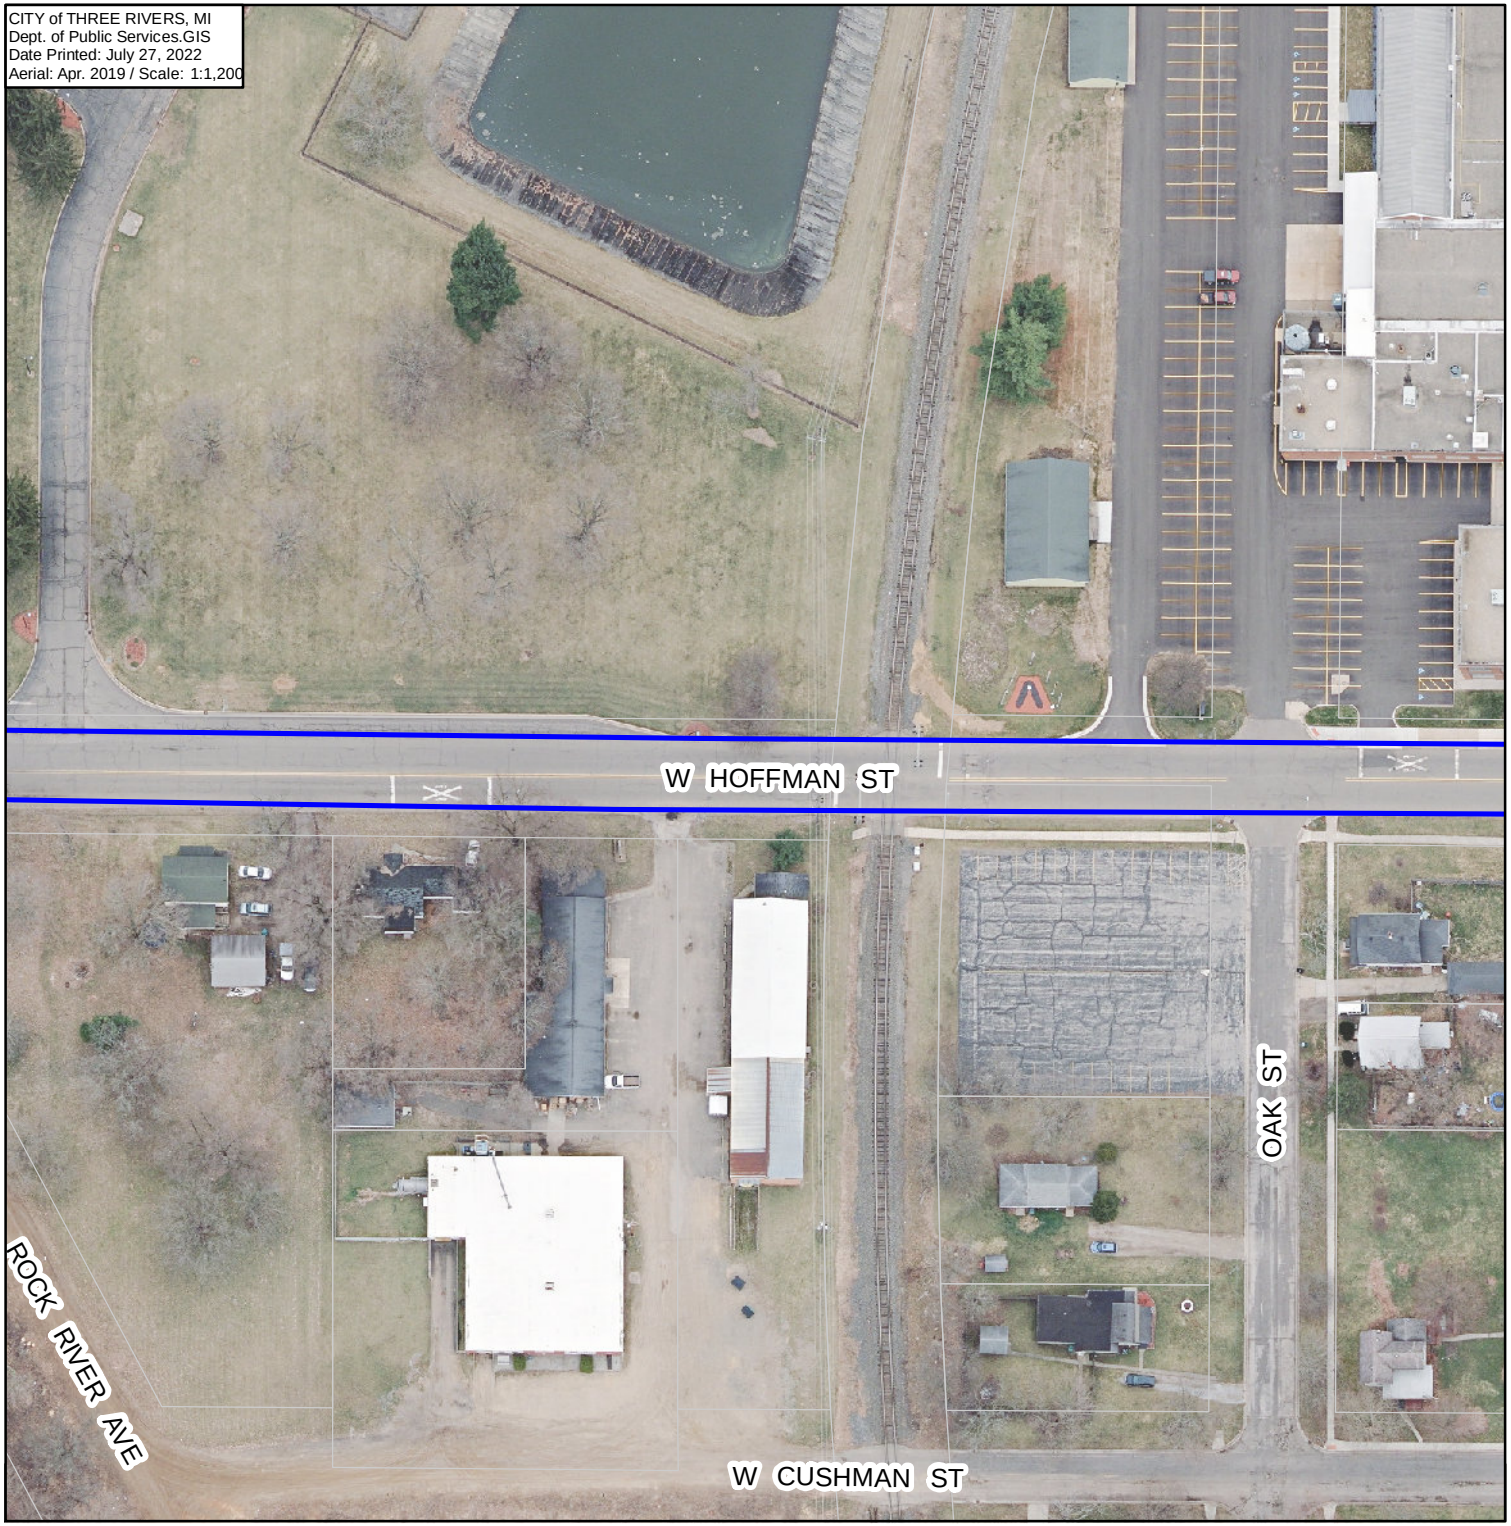

THREE RIVERS MICHIGAN

STREET WORK

W. Hoffman St.

(Rock River to Oak)

LEGEND:

Project Area

Parcels

N
W E
S

0 50 100 200 ft

1 inch = 100 feet

This map is provided by the City of Three Rivers (the "City"). The person or entity receiving this map (the "User") agrees: (1) that there are no warranties of any kind; (2) that use of this map is at the Users sole risk; (3) that the City shall not be liable for any damages to User or any third party; and (4) this map may not be used by any third party without the specific written consent of the City.

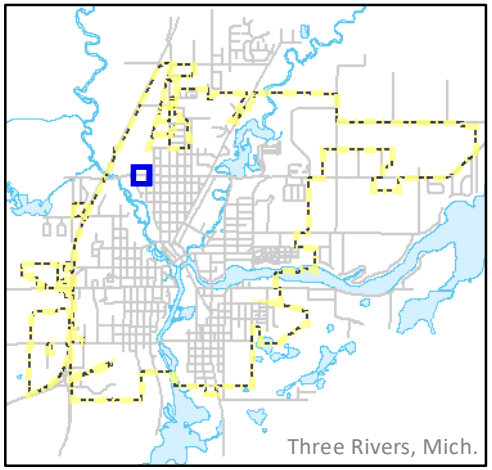

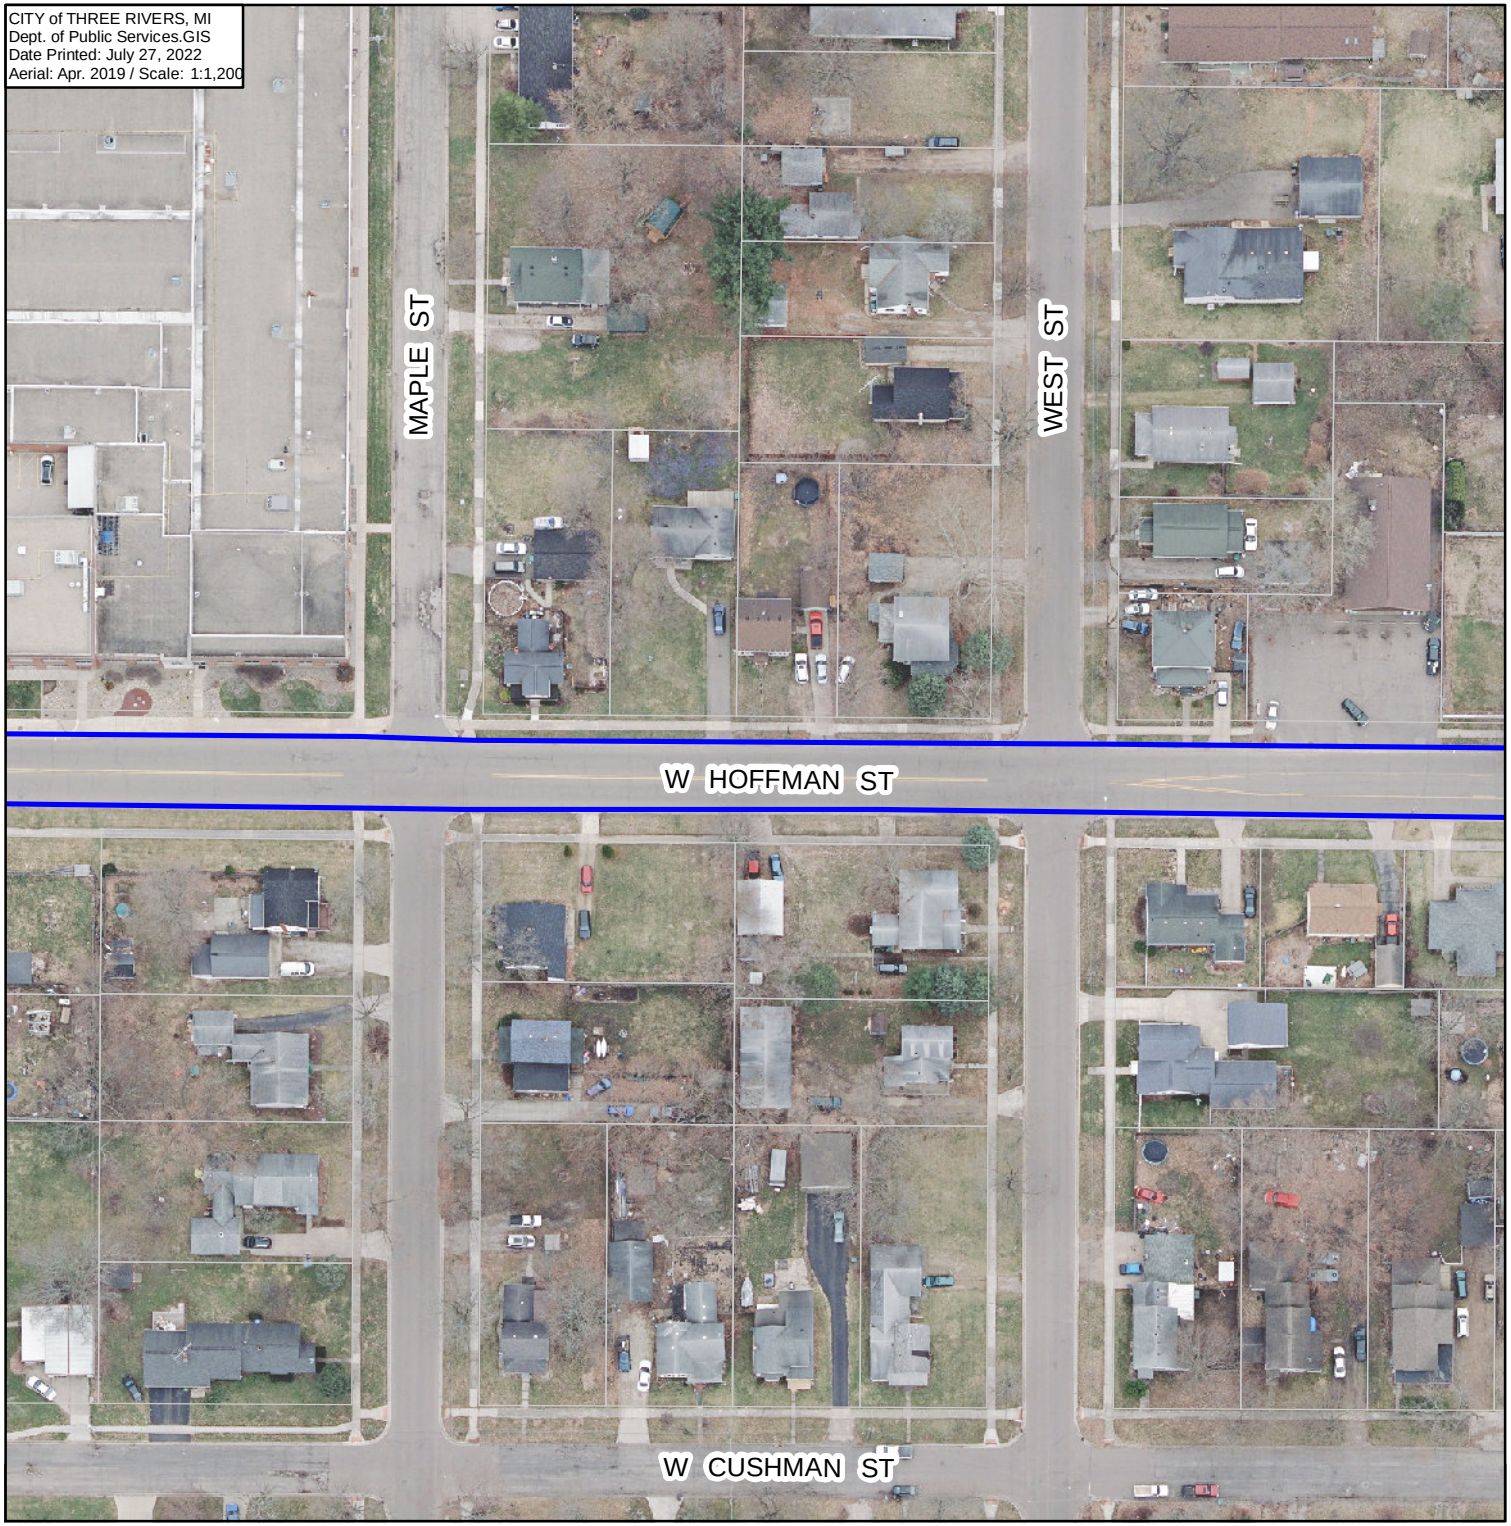

THREE RIVERS MICHIGAN

STREET WORK

W. Hoffman St.

(Maple to West)

LEGEND:

Project Area

Parcels

N W E S

0 50 100 200 ft

1 inch = 100 feet

This map is provided by the City of Three Rivers (the "City"). The person or entity receiving this map (the "User") agrees: (1) that there are no warranties of any kind; (2) that use of this map is at the Users sole risk; (3) that the City shall not be liable for any damages to User or any third party; and (4) this map may not be used by any third party without the specific written consent of the City.

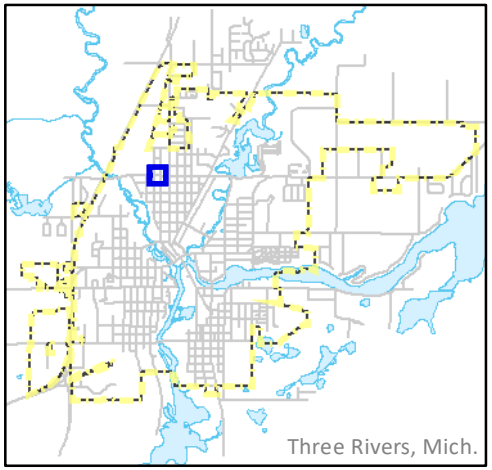

CITY of THREE RIVERS, MI
Dept. of Public Services.GIS
Date Printed: July 27, 2022
Aerial: Apr. 2019 / Scale: 1:1,200

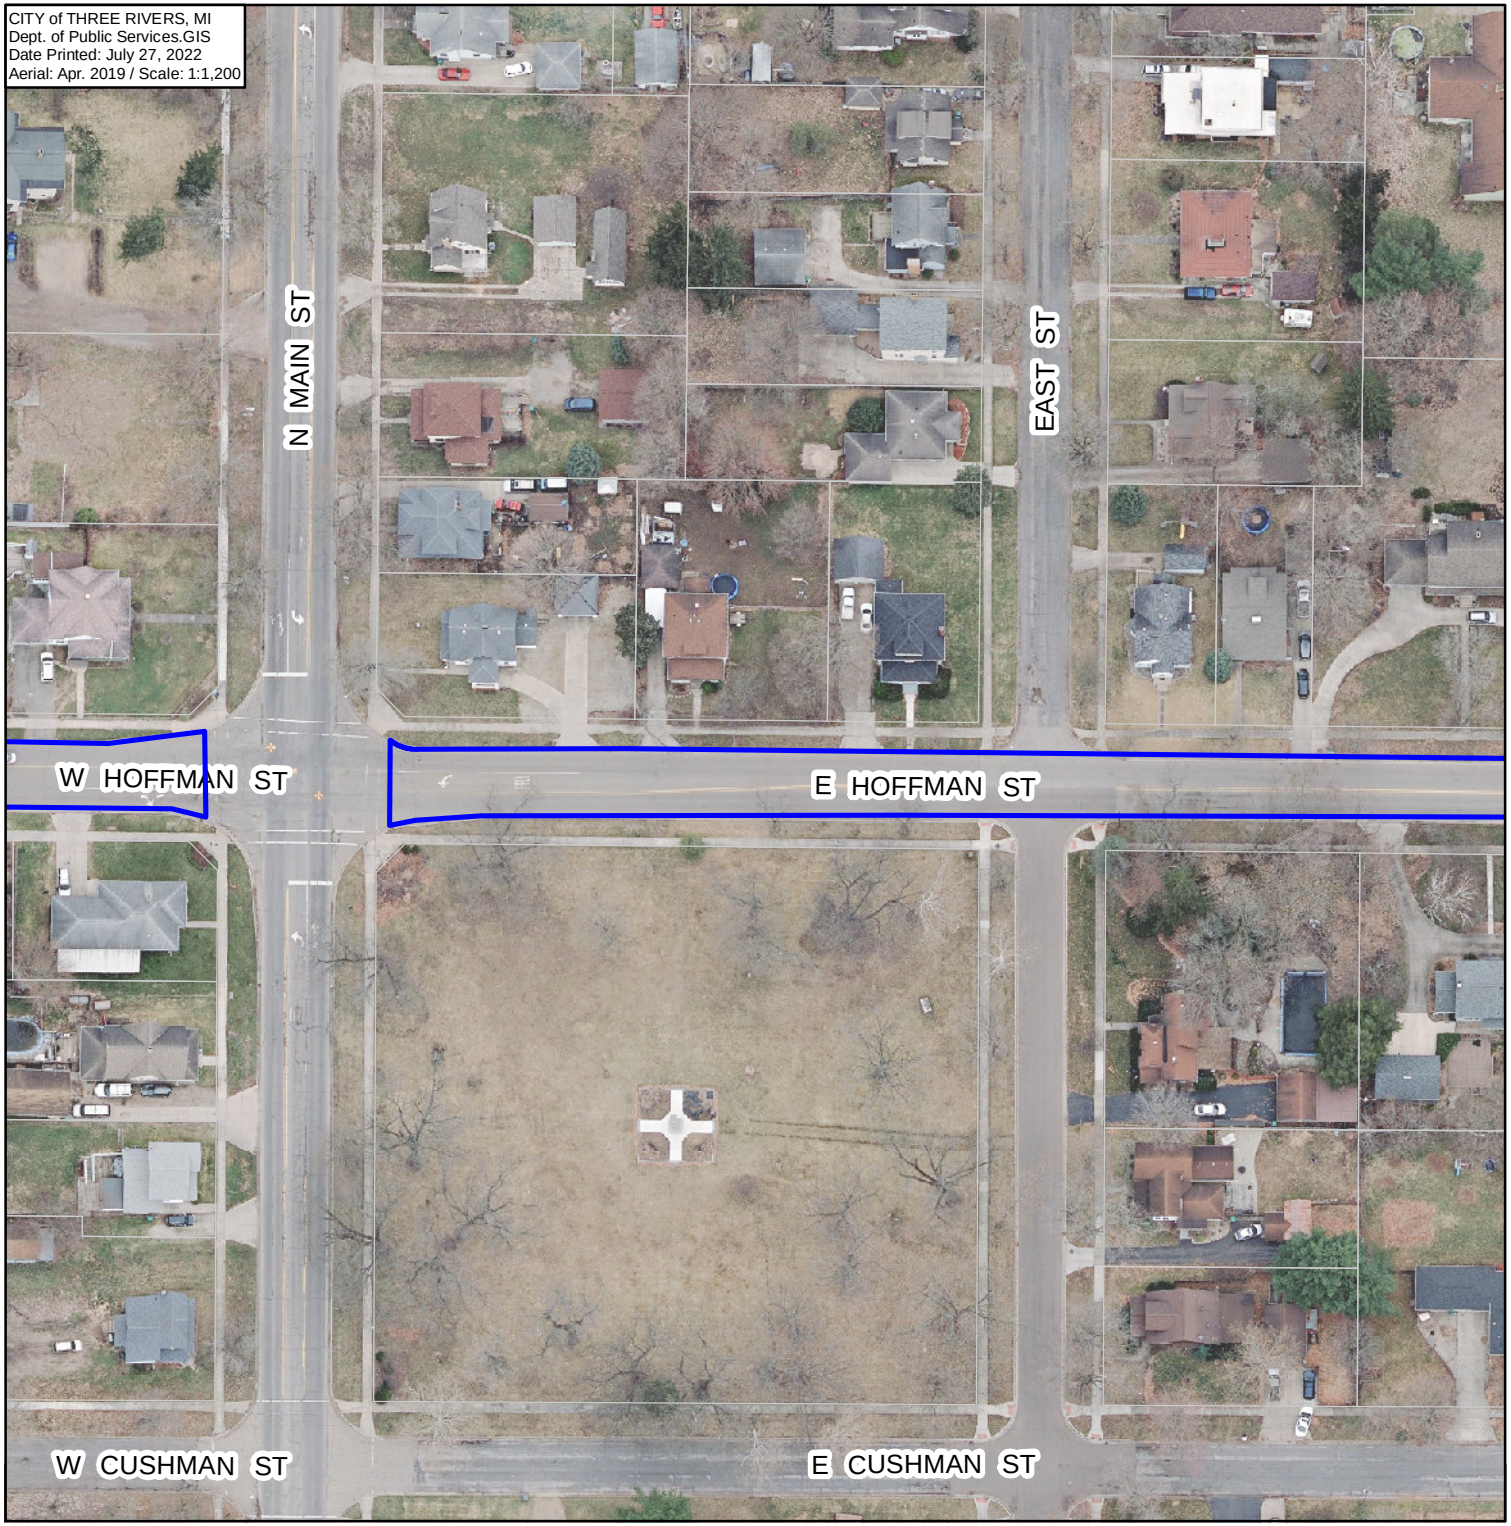

THREE RIVERS MICHIGAN

STREET WORK

W/E. Hoffman St.

(N. Main to East)

LEGEND:

Project Area Parcels

N
W E
S

0 50 100 200 ft

1 inch = 100 feet

This map is provided by the City of Three Rivers (the "City"). The person or entity receiving this map (the "User") agrees: (1) that there are no warranties of any kind; (2) that use of this map is at the Users sole risk; (3) that the City shall not be liable for any damages to User or any third party; and (4) this map may not be used by any third party without the specific written consent of the City.

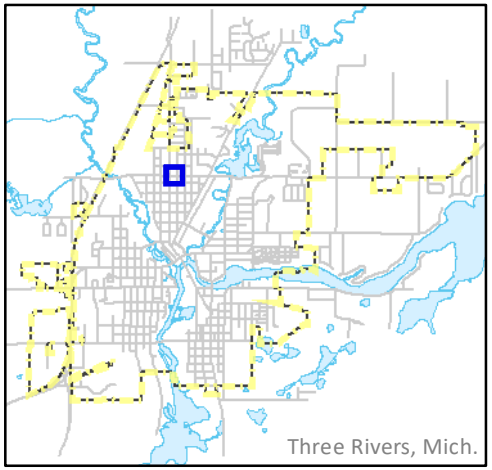

CITY of THREE RIVERS, MI
Dept. of Public Services.GIS
Date Printed: July 27, 2022
Aerial: Apr. 2019 / Scale: 1:1,200

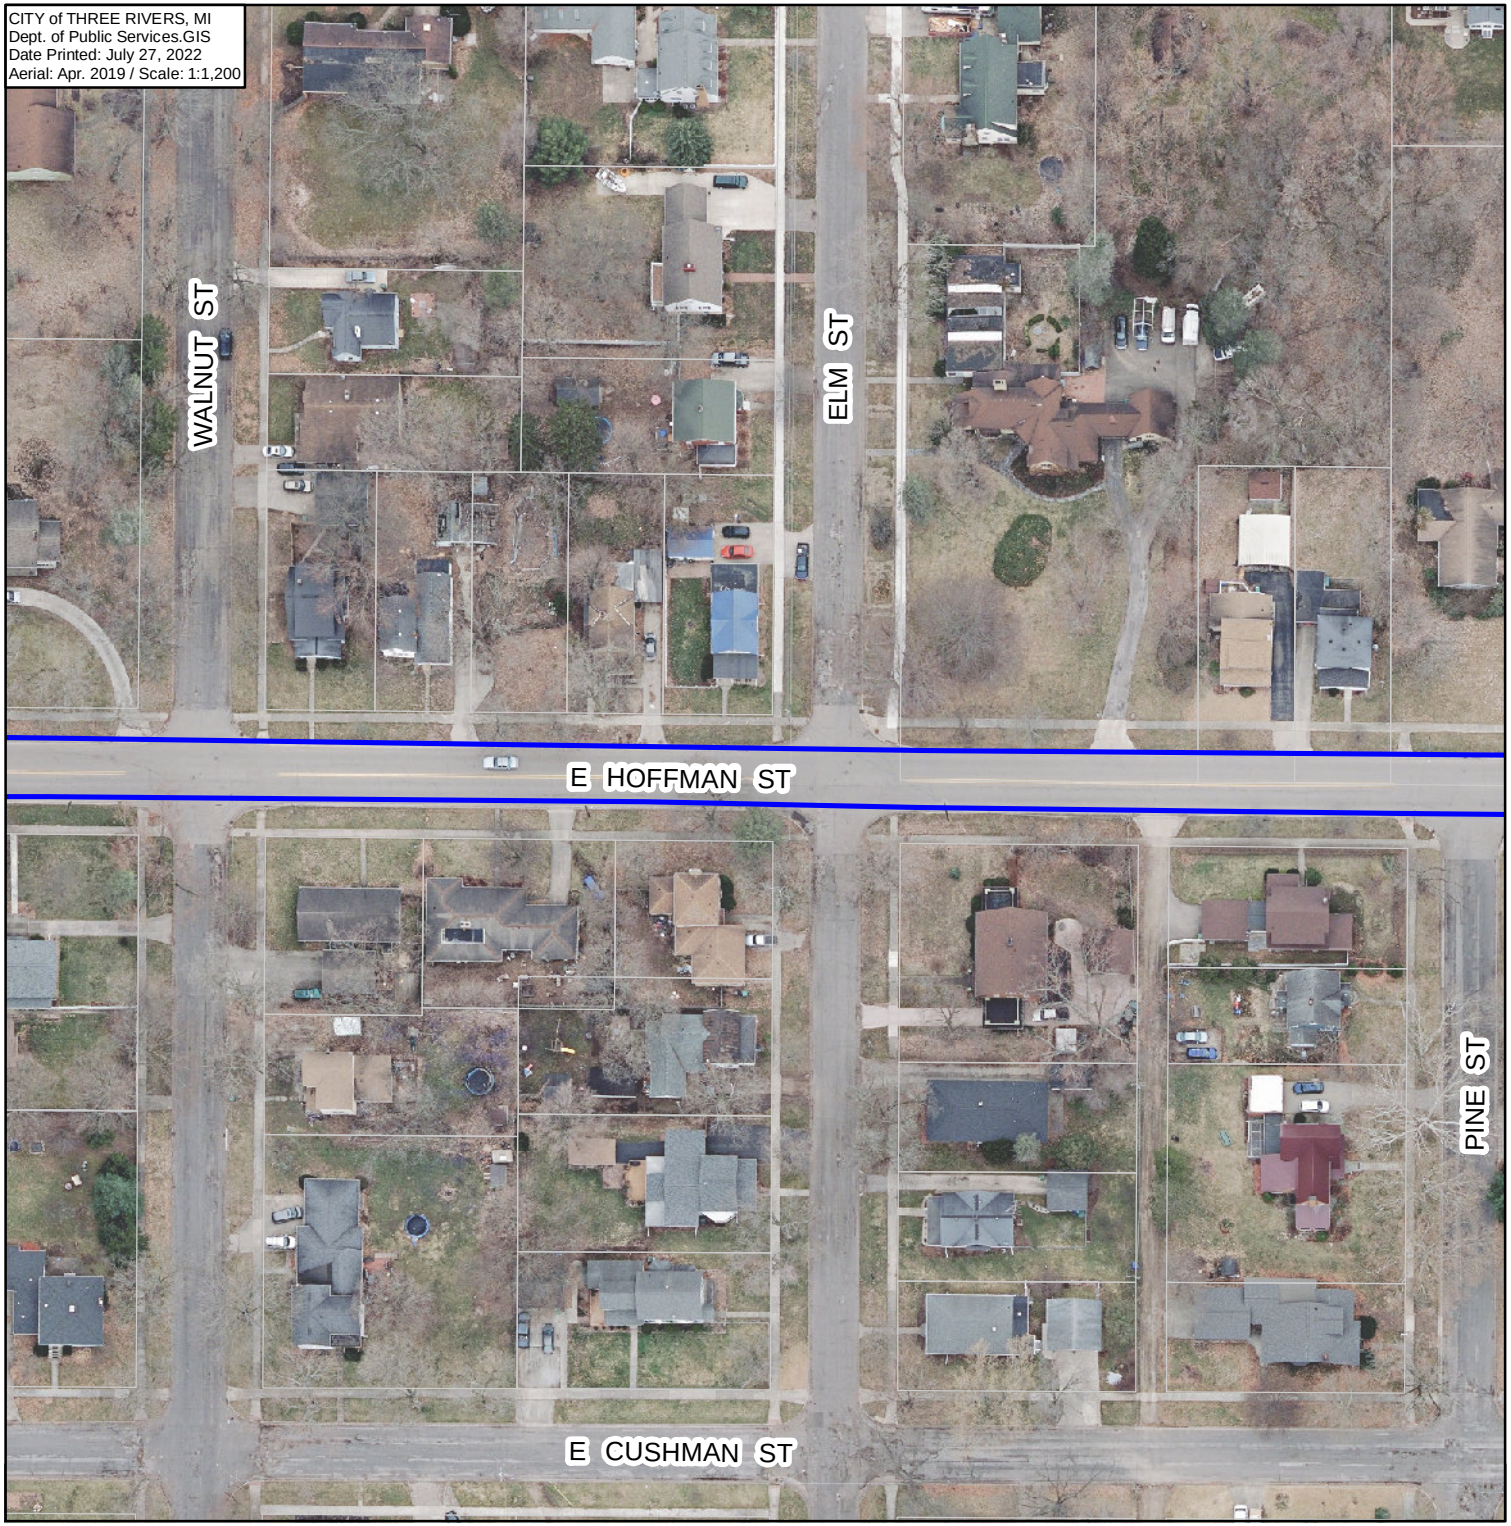

THREE RIVERS MICHIGAN

STREET WORK

E. Hoffman St.

(Walnut to Pine)

LEGEND:

Project Area Parcels

N
W E
S

0 50 100 200 ft

1 inch = 100 feet

This map is provided by the City of Three Rivers (the "City"). The person or entity receiving this map (the "User") agrees: (1) that there are no warranties of any kind; (2) that use of this map is at the Users sole risk; (3) that the City shall not be liable for any damages to User or any third party; and (4) this map may not be used by any third party without the specific written consent of the City.

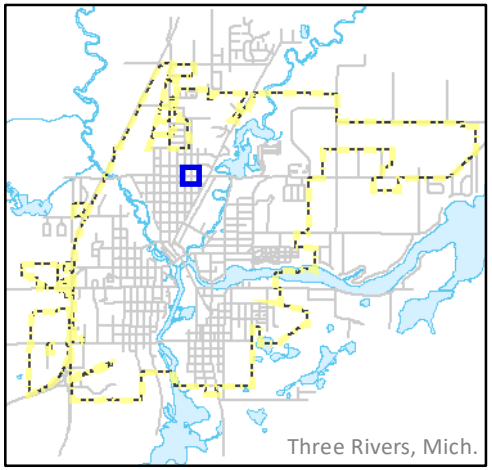

CITY of THREE RIVERS, MI
Dept. of Public Services.GIS
Date Printed: July 27, 2022
Aerial: Apr. 2019 / Scale: 1:1,200

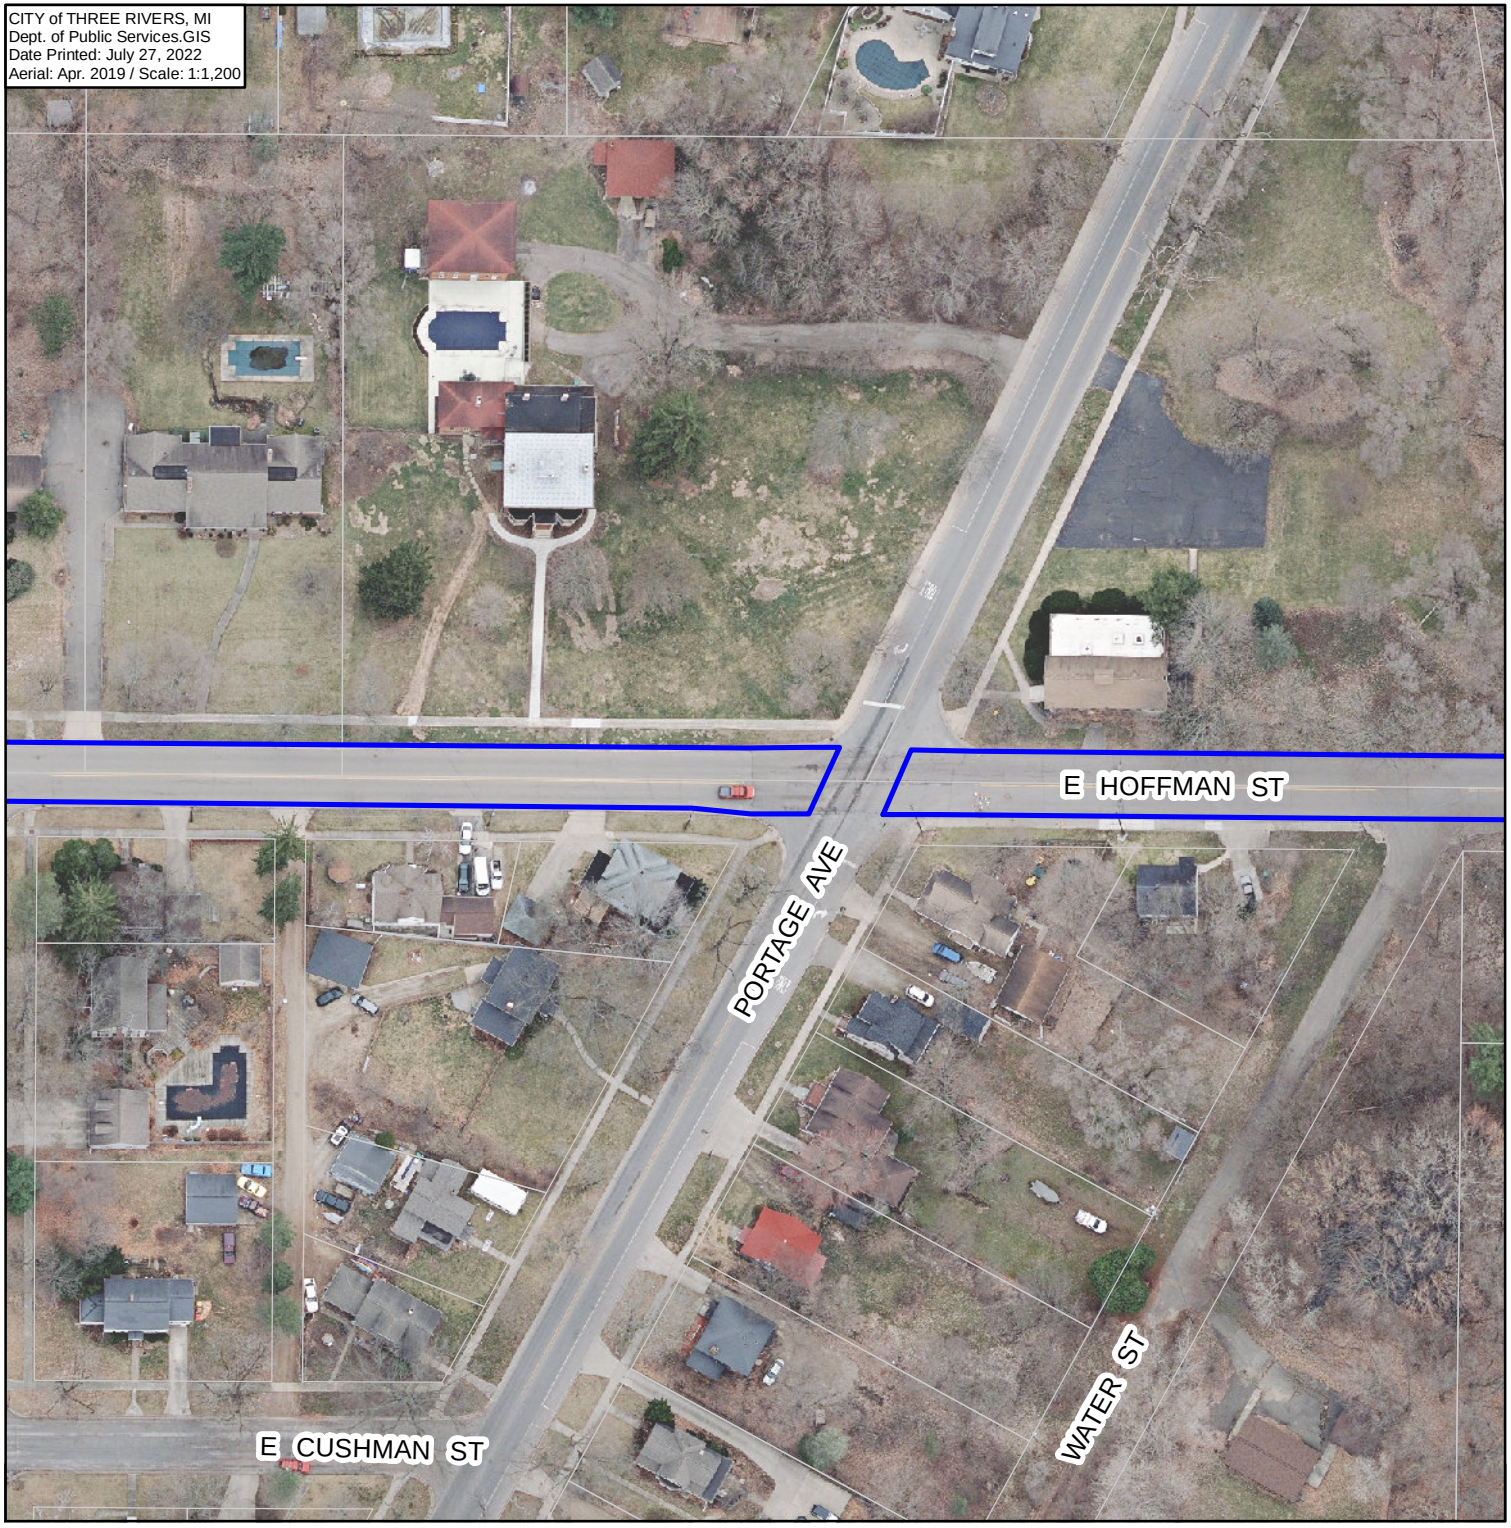

THREE RIVERS
MICHIGAN

STREET WORK

E. Hoffman St.

(E/W of Portage)

LEGEND:

Project Area Parcels

N
W E
S

0 50 100 200 ft

1 inch = 100 feet

This map is provided by the City of Three Rivers (the "City"). The person or entity receiving this map (the "User") agrees: (1) that there are no warranties of any kind; (2) that use of this map is at the Users sole risk; (3) that the City shall not be liable for any damages to User or any third party; and (4) this map may not be used by any third party without the specific written consent of the City.

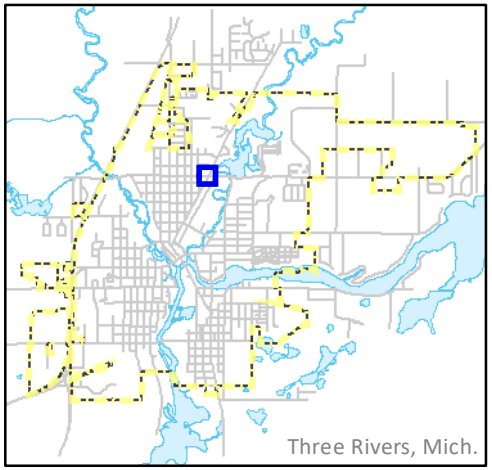

CITY of THREE RIVERS, MI
Dept. of Public Services.GIS
Date Printed: July 27, 2022
Aerial: Apr. 2019 / Scale: 1:1,200

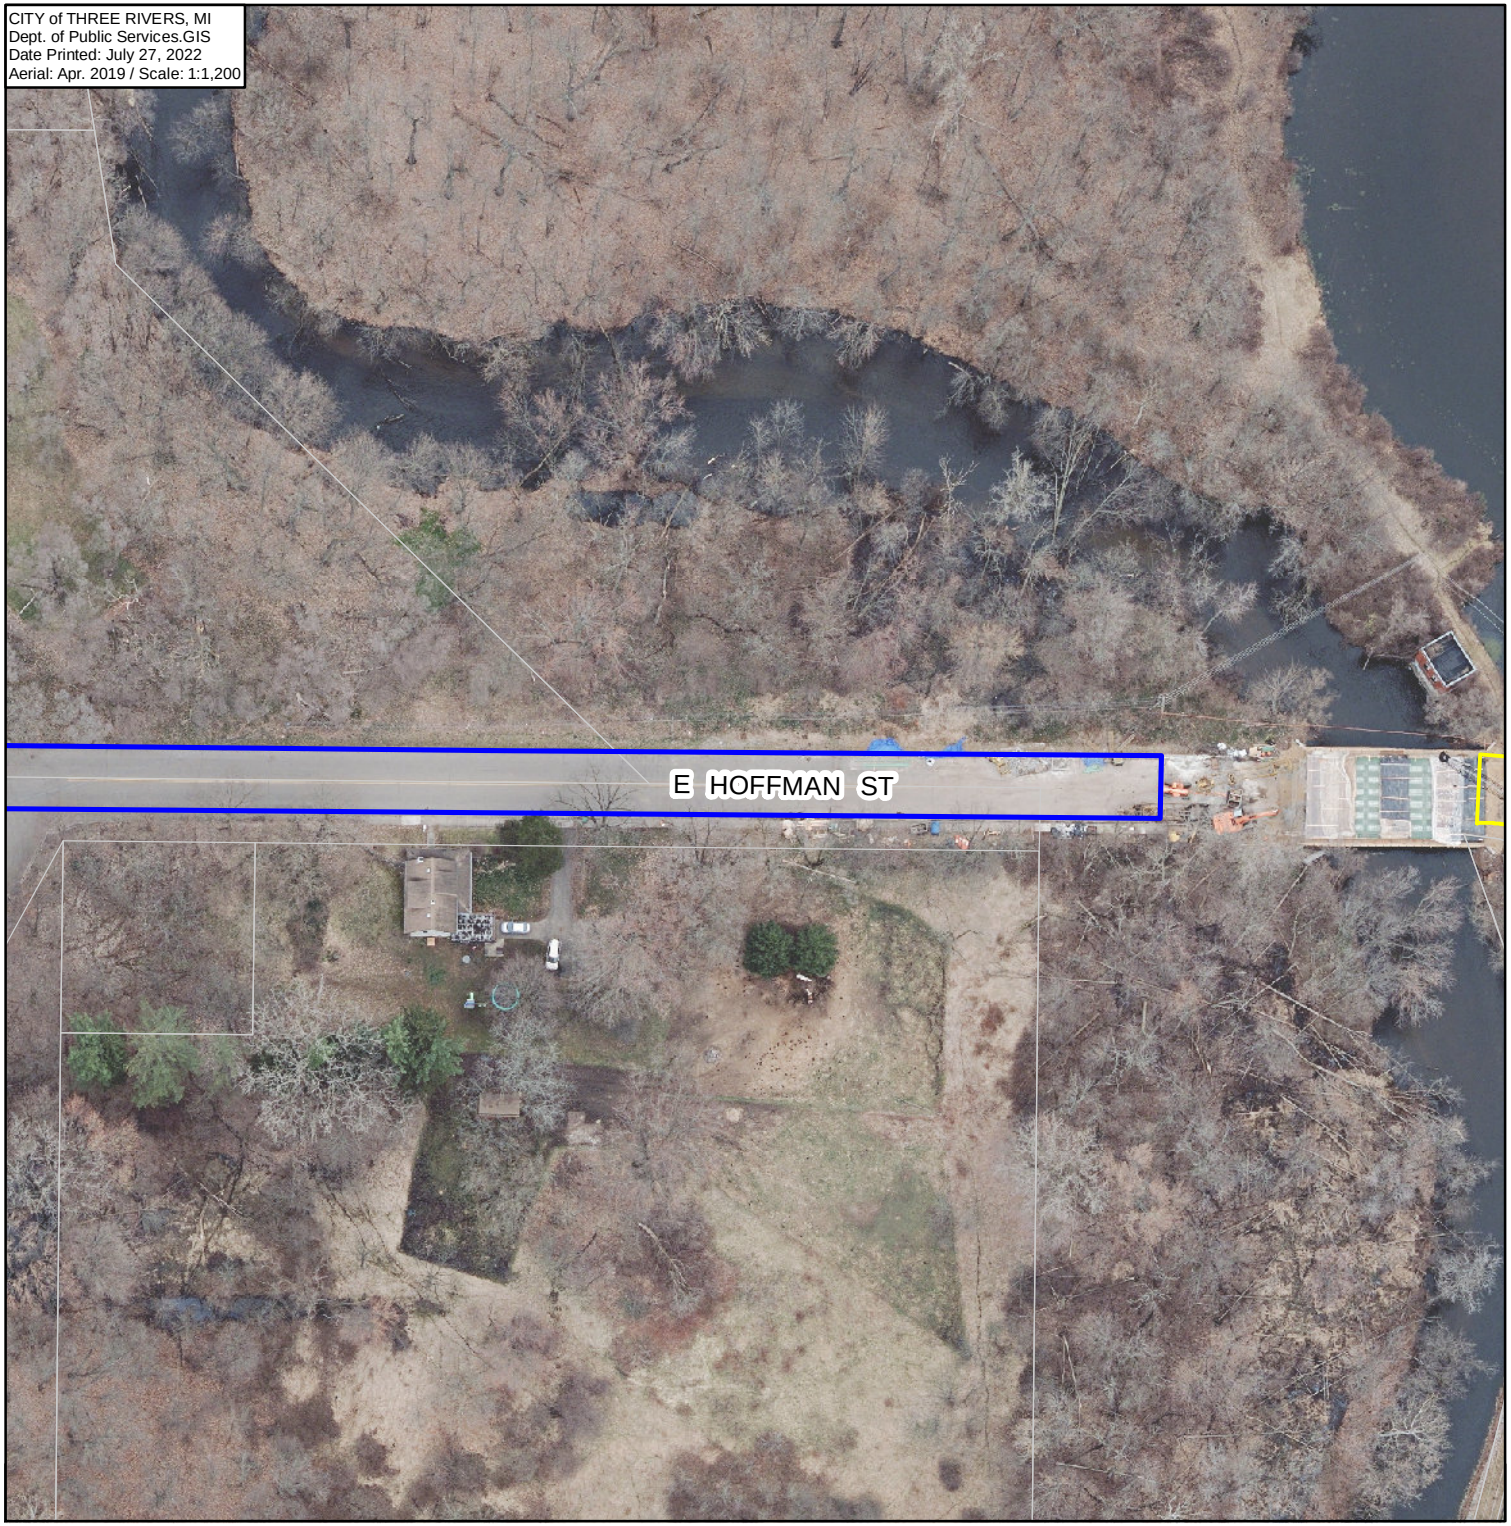

THREE RIVERS
MICHIGAN

STREET WORK

E. Hoffman St.

(W. of bridge)

LEGEND:

Project Area

Parcels

N
W E
S

0 50 100 200
ft

1 inch = 100 feet

This map is provided by the City of Three Rivers (the "City"). The person or entity receiving this map (the "User") agrees: (1) that there are no warranties of any kind; (2) that use of this map is at the Users sole risk; (3) that the City shall not be liable for any damages to User or any third party; and (4) this map may not be used by any third party without the specific written consent of the City.

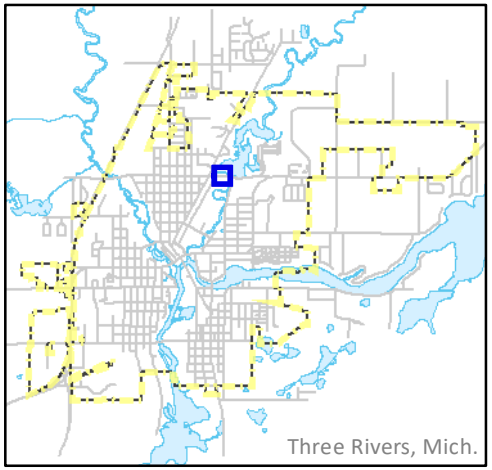

CITY of THREE RIVERS, MI
Dept. of Public Services.GIS
Date Printed: July 27, 2022
Aerial: Apr. 2019 / Scale: 1:1,200

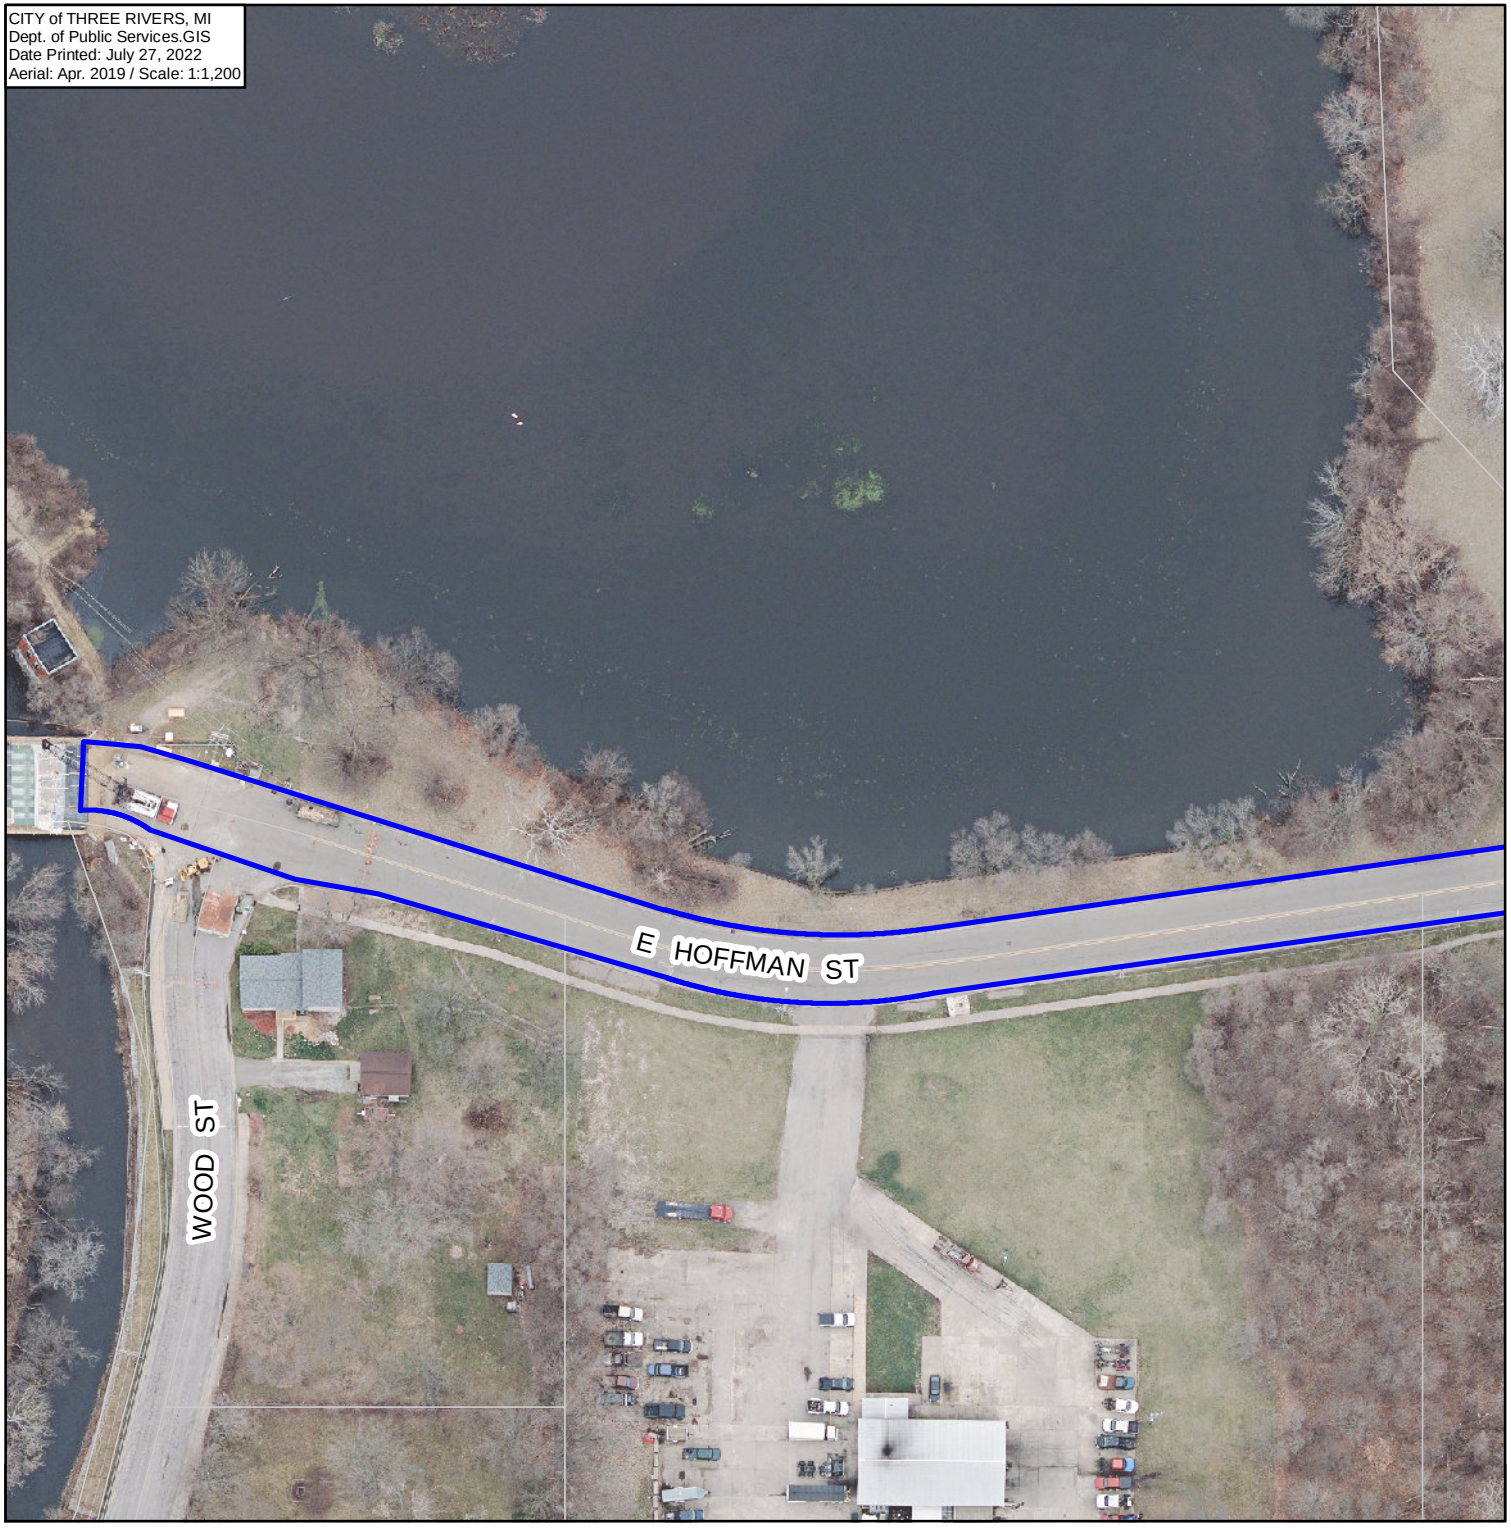

THREE RIVERS MICHIGAN

STREET WORK

E. Hoffman St.

(Wood to S. of pond)

LEGEND:

Project Area

Parcels

N
W E
S

0 50 100 200 ft

1 inch = 100 feet

This map is provided by the City of Three Rivers (the "City"). The person or entity receiving this map (the "User") agrees: (1) that there are no warranties of any kind; (2) that use of this map is at the Users sole risk; (3) that the City shall not be liable for any damages to User or any third party; and (4) this map may not be used by any third party without the specific written consent of the City.

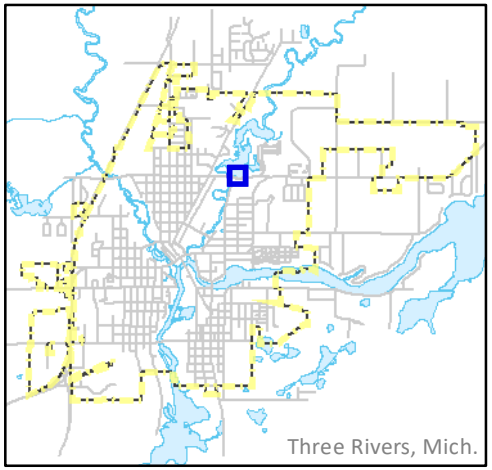

CITY of THREE RIVERS, MI
Dept. of Public Services.GIS
Date Printed: July 27, 2022
Aerial: Apr. 2019 / Scale: 1:1,200

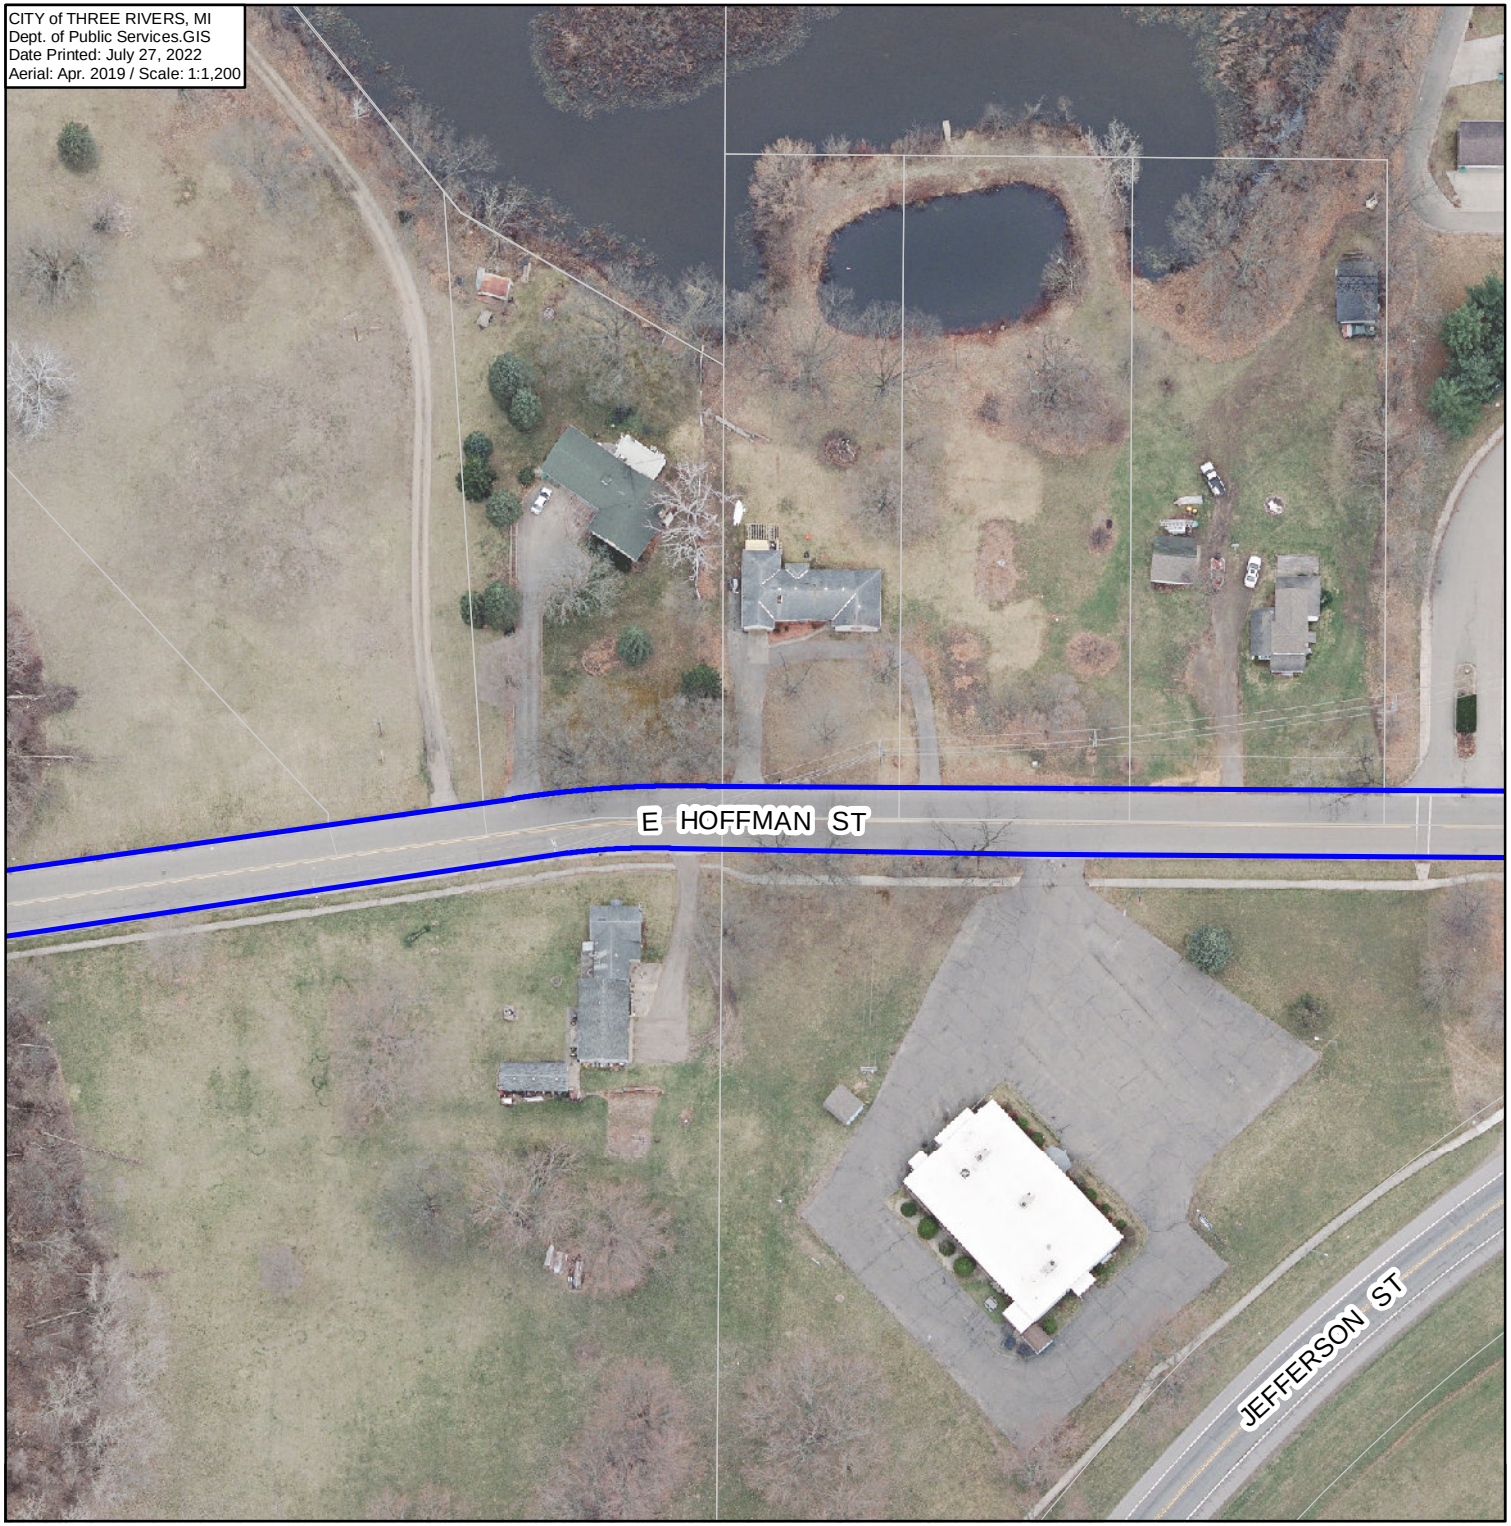

THREE RIVERS MICHIGAN

STREET WORK

E. Hoffman St.

(near Eagles club)

LEGEND:

Project Area

Parcels

N
W E
S

0 50 100 200 ft

1 inch = 100 feet

This map is provided by the City of Three Rivers (the "City"). The person or entity receiving this map (the "User") agrees: (1) that there are no warranties of any kind; (2) that use of this map is at the Users sole risk; (3) that the City shall not be liable for any damages to User or any third party; and (4) this map may not be used by any third party without the specific written consent of the City.

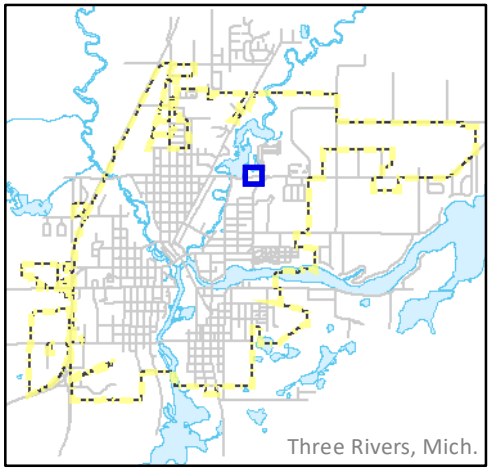

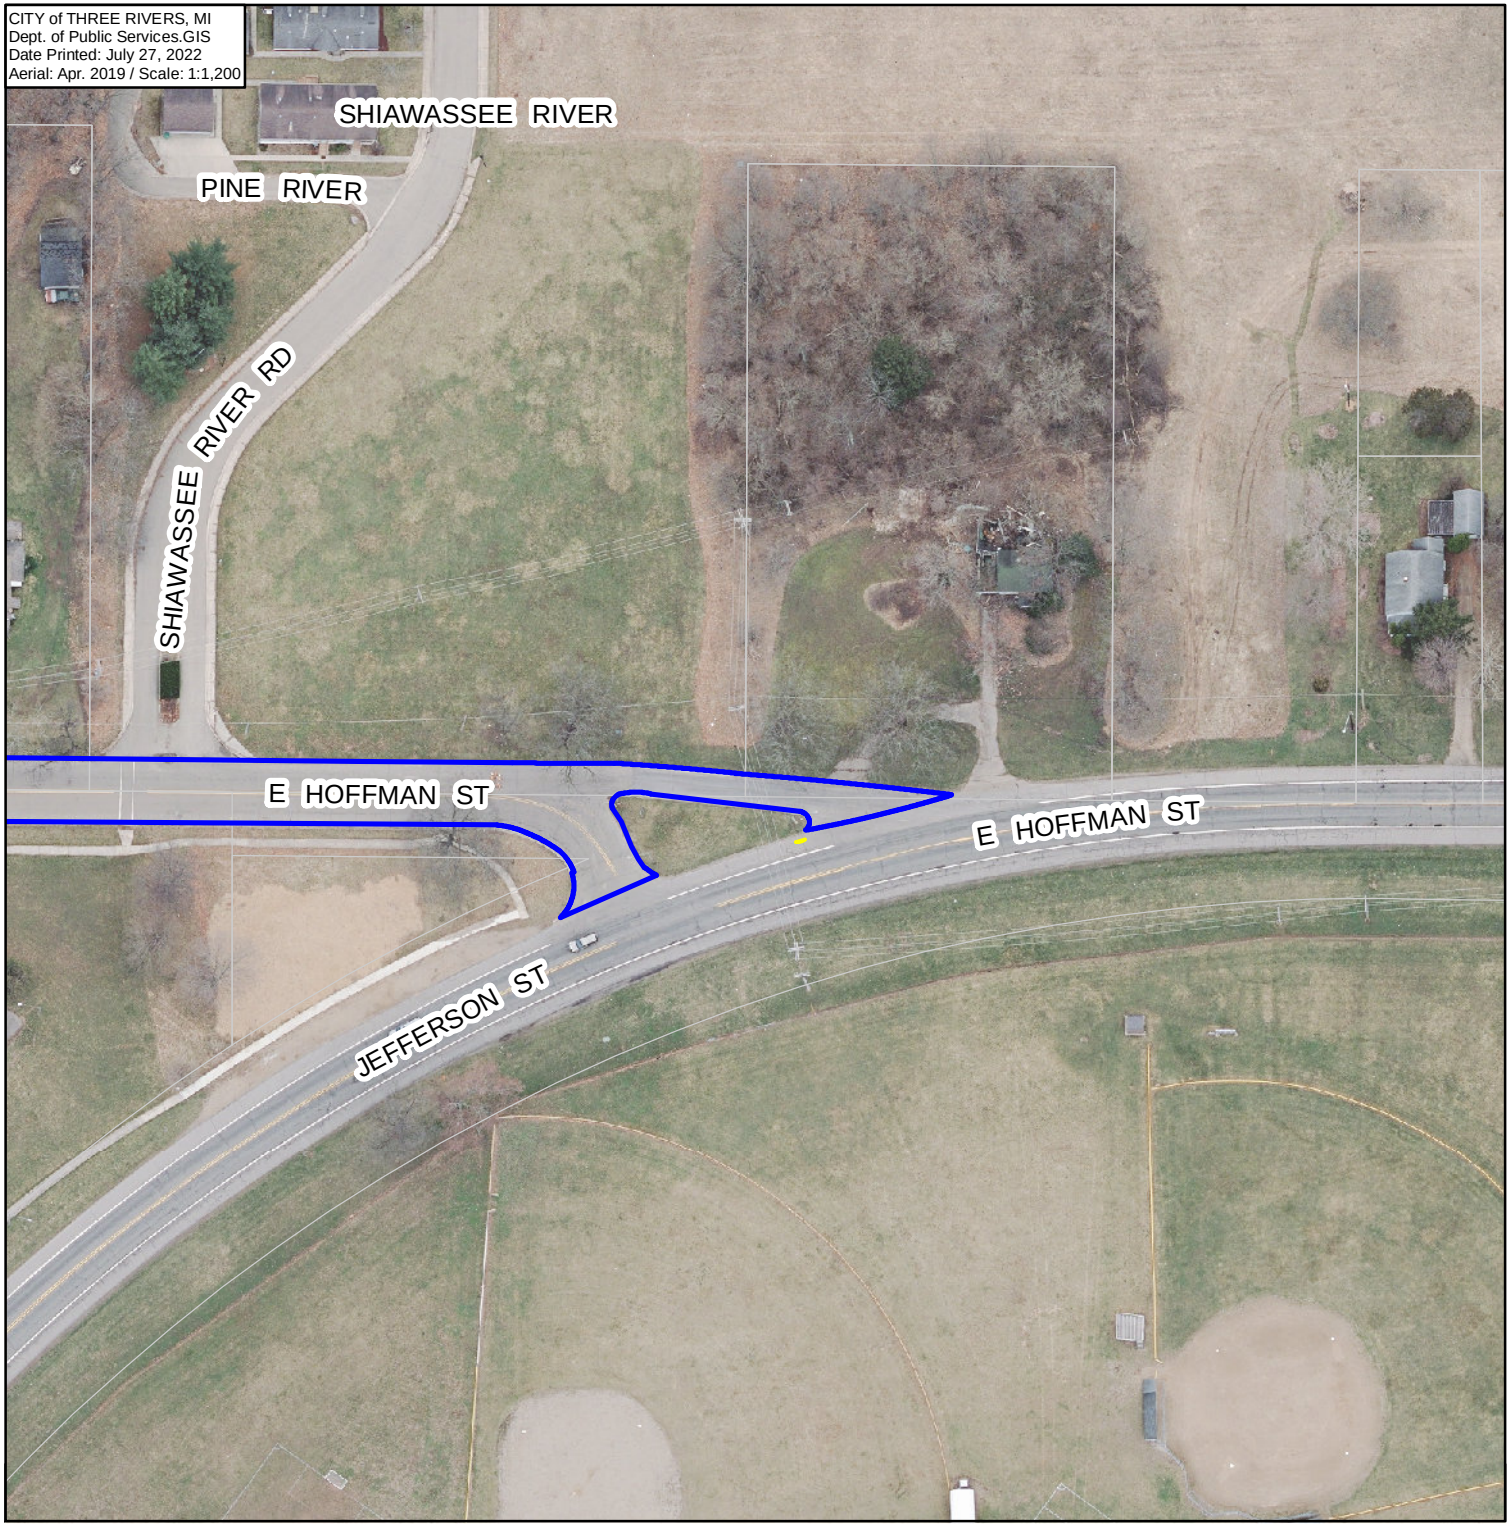

THREE RIVERS MICHIGAN

STREET WORK

E. Hoffman St.

(Shiawasee River to M-60)

LEGEND:

Project Area

Parcels

N W E S

0 50 100 200 ft

1 inch = 100 feet

This map is provided by the City of Three Rivers (the "City"). The person or entity receiving this map (the "User") agrees: (1) that there are no warranties of any kind; (2) that use of this map is at the Users sole risk; (3) that the City shall not be liable for any damages to User or any third party; and (4) this map may not be used by any third party without the specific written consent of the City.

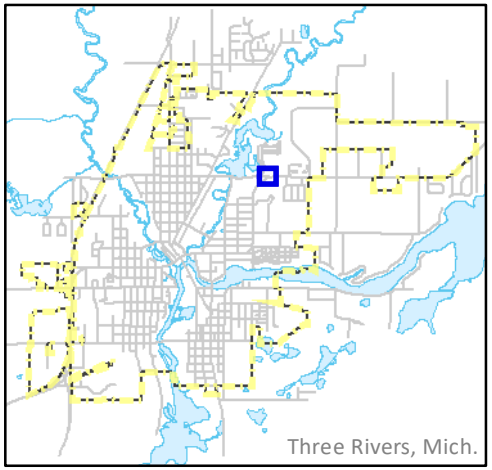

CITY of THREE RIVERS, MI
Dept. of Public Services.GIS
Date Printed: Aug. 10, 2022
Aerial: Apr. 2019 / Scale: 1:800

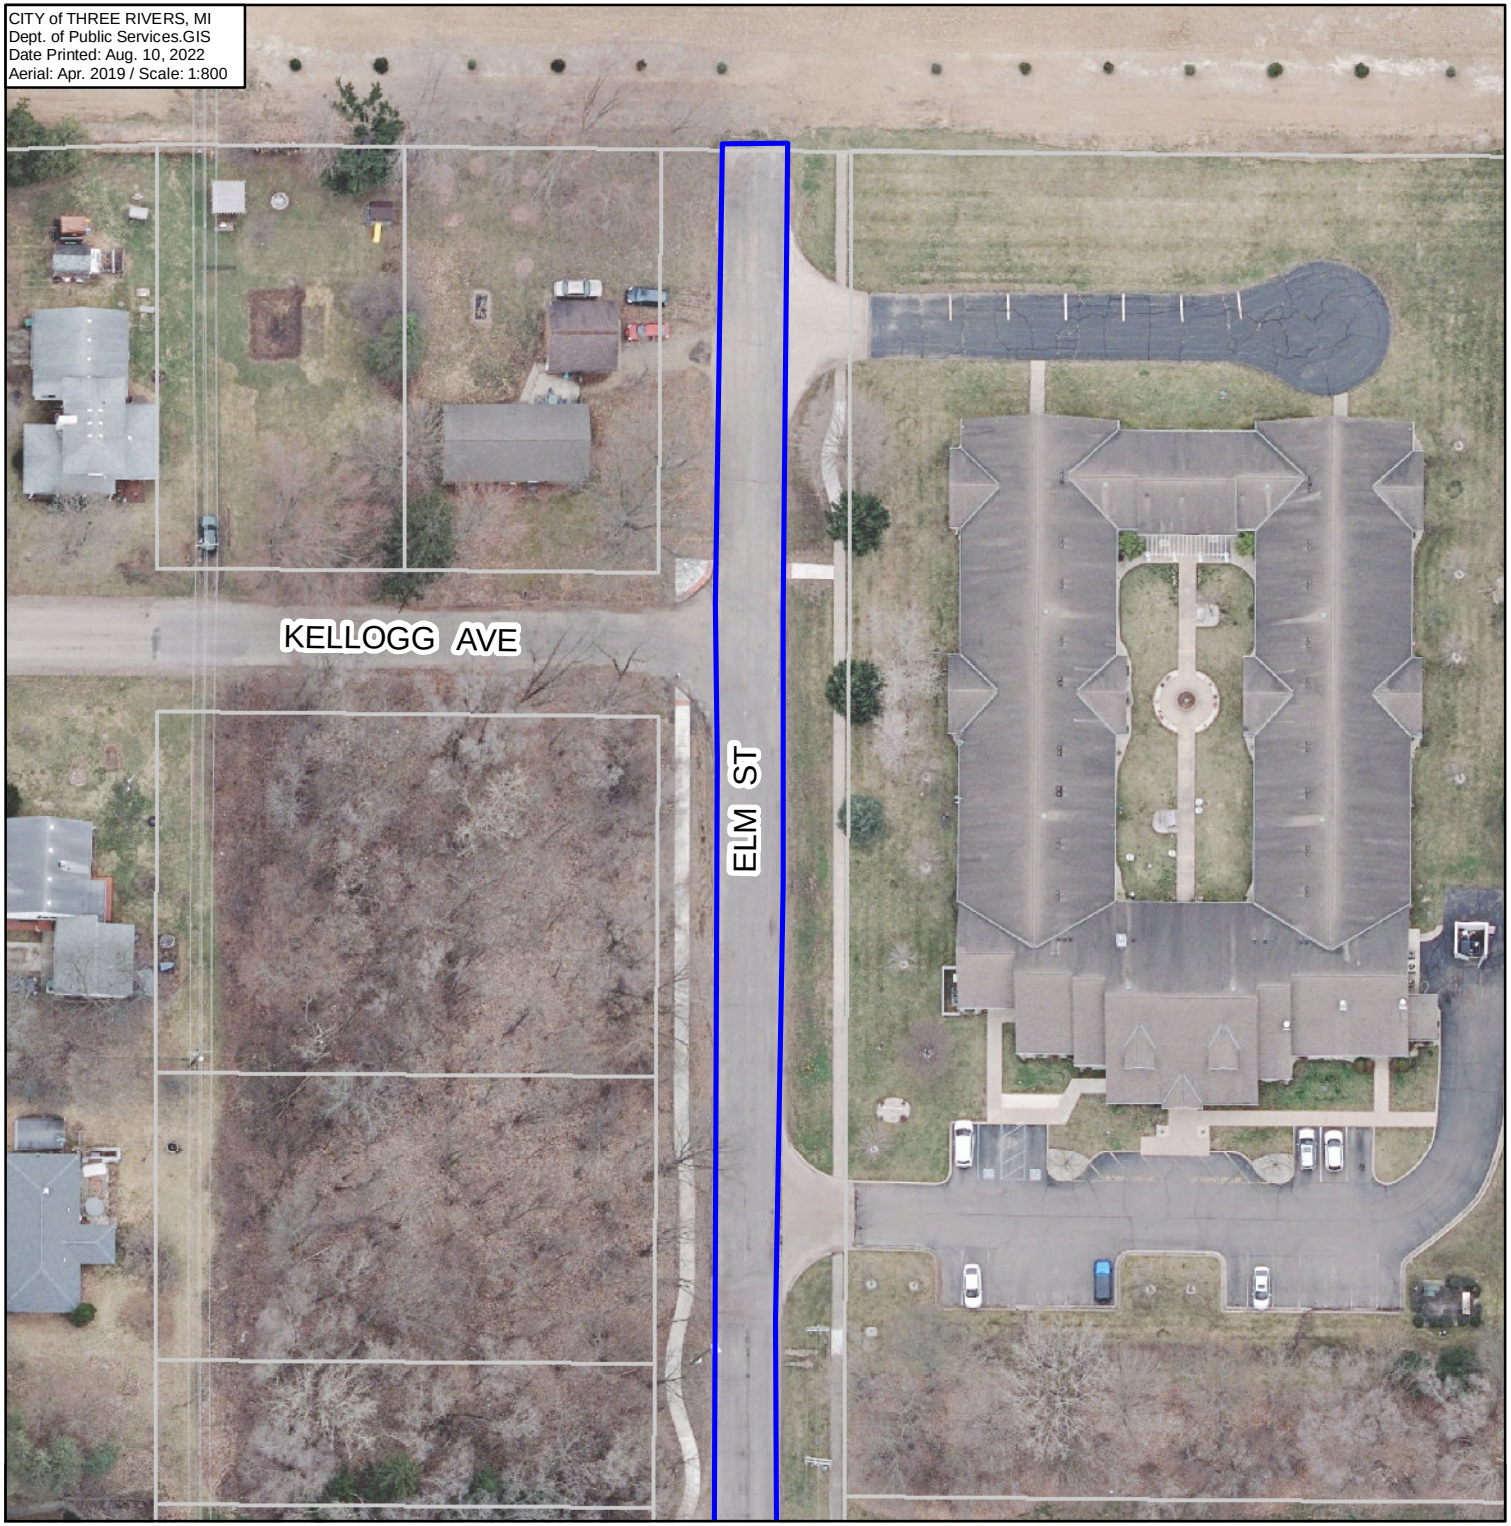

THREE RIVERS MICHIGAN

STREET WORK

Elm St.

(N/S of Kellogg)

LEGEND:

Project Area Parcels

N
W E
S

0 30 60 120 ft

1 inch = 67 feet

This map is provided by the City of Three Rivers (the "City"). The person or entity receiving this map (the "User") agrees: (1) that there are no warranties of any kind; (2) that use of this map is at the Users sole risk; (3) that the City shall not be liable for any damages to User or any third party; and (4) this map may not be used by any third party without the specific written consent of the City.

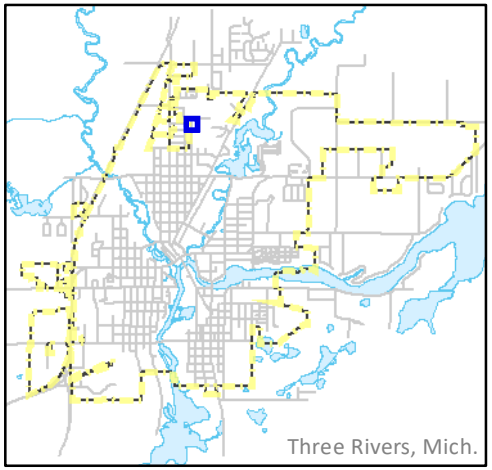

CITY of THREE RIVERS, MI
Dept. of Public Services.GIS
Date Printed: Aug. 10, 2022
Aerial: Apr. 2019 / Scale: 1:800

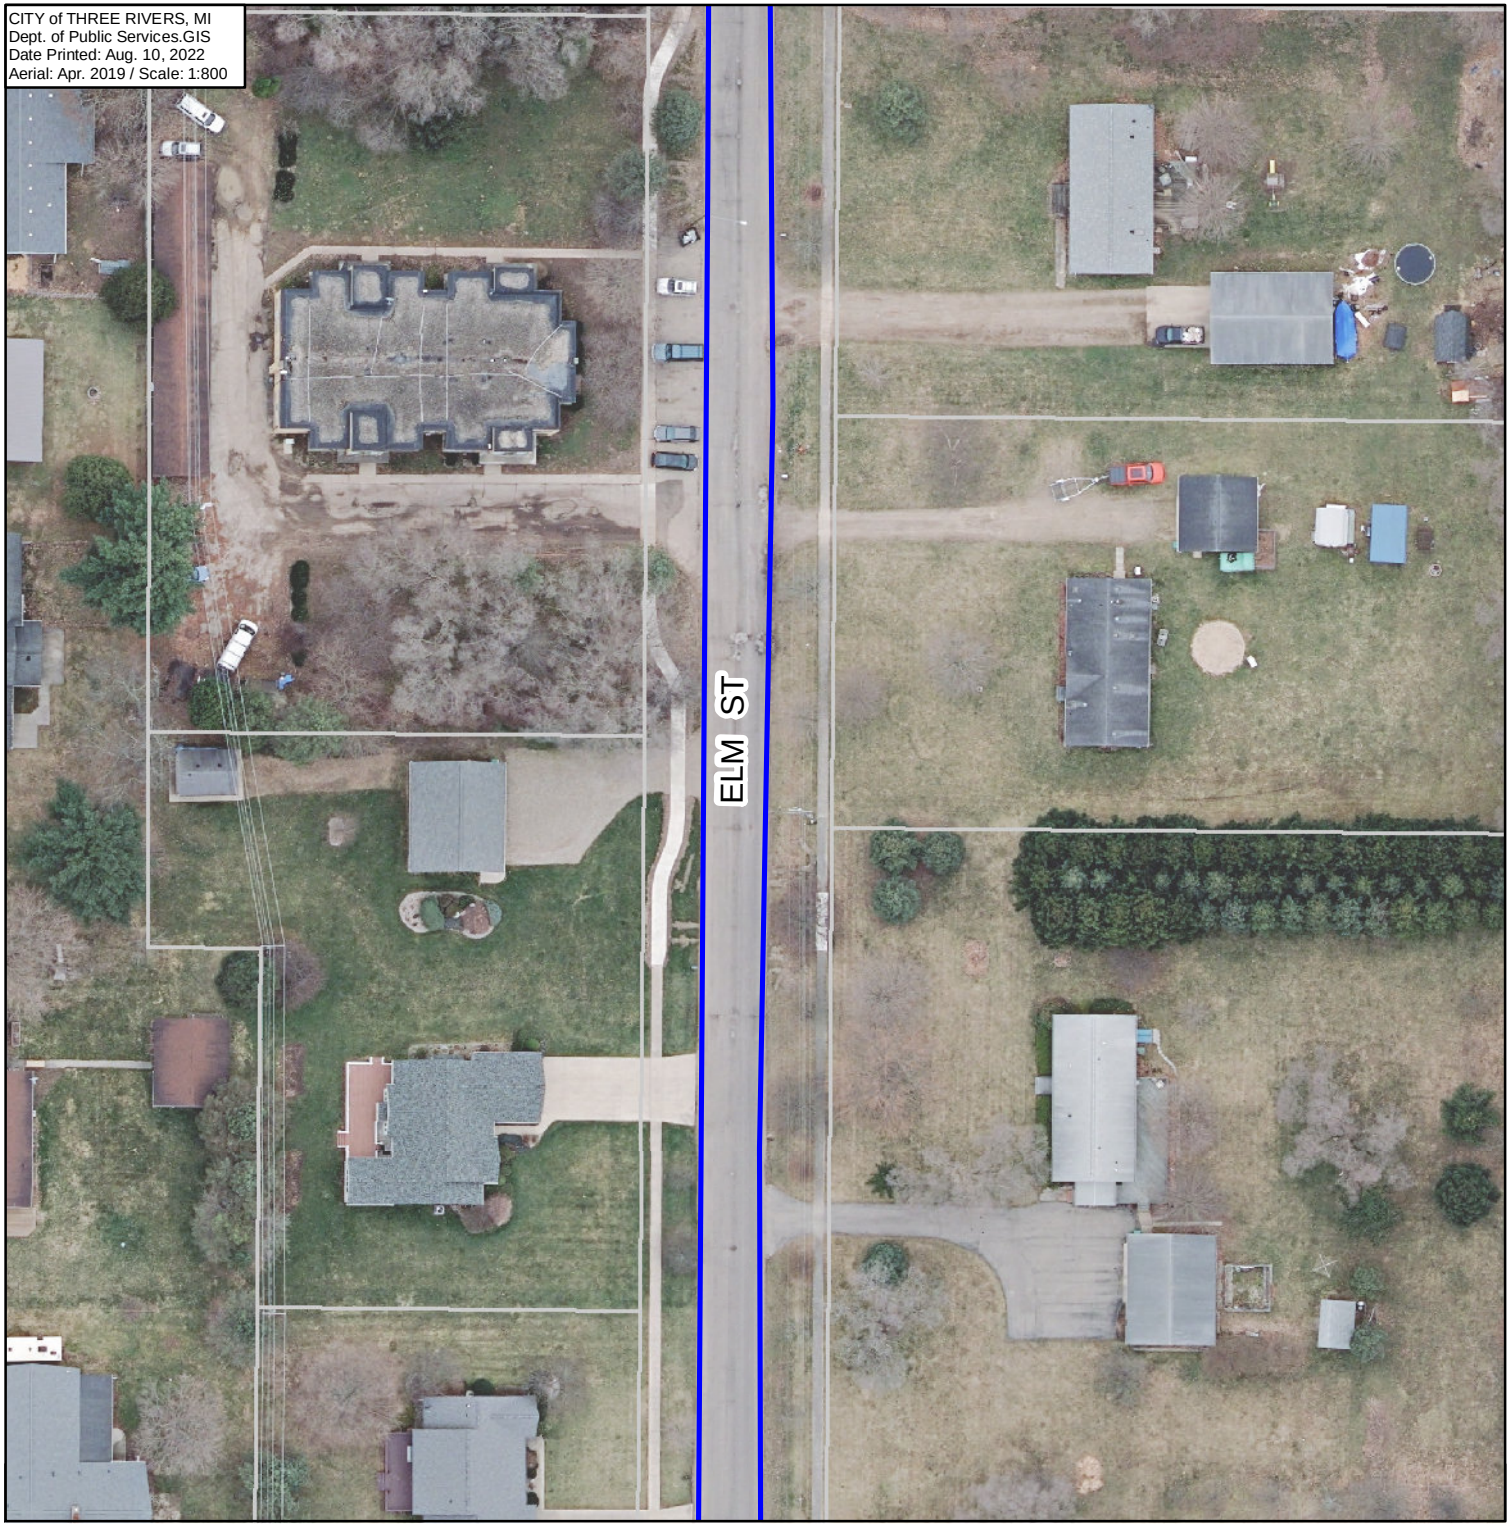

THREE RIVERS
MICHIGAN

STREET WORK

Elm St.

(btw. Kellogg & Morris)

LEGEND:

Project Area Parcels

N
W E
S

0 30 60 120
ft

1 inch = 67 feet

This map is provided by the City of Three Rivers (the "City"). The person or entity receiving this map (the "User") agrees: (1) that there are no warranties of any kind; (2) that use of this map is at the Users sole risk; (3) that the City shall not be liable for any damages to User or any third party; and (4) this map may not be used by any third party without the specific written consent of the City.

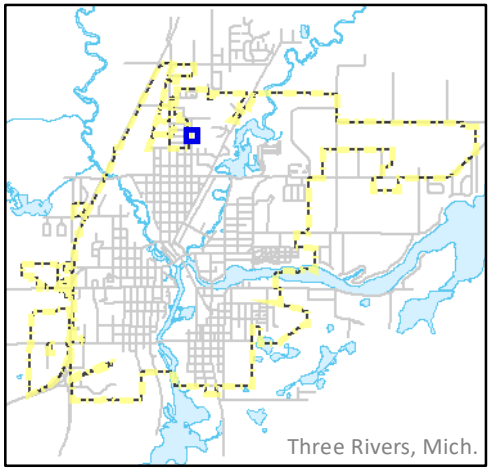

CITY of THREE RIVERS, MI
Dept. of Public Services.GIS
Date Printed: Aug. 10, 2022
Aerial: Apr. 2019 / Scale: 1:800

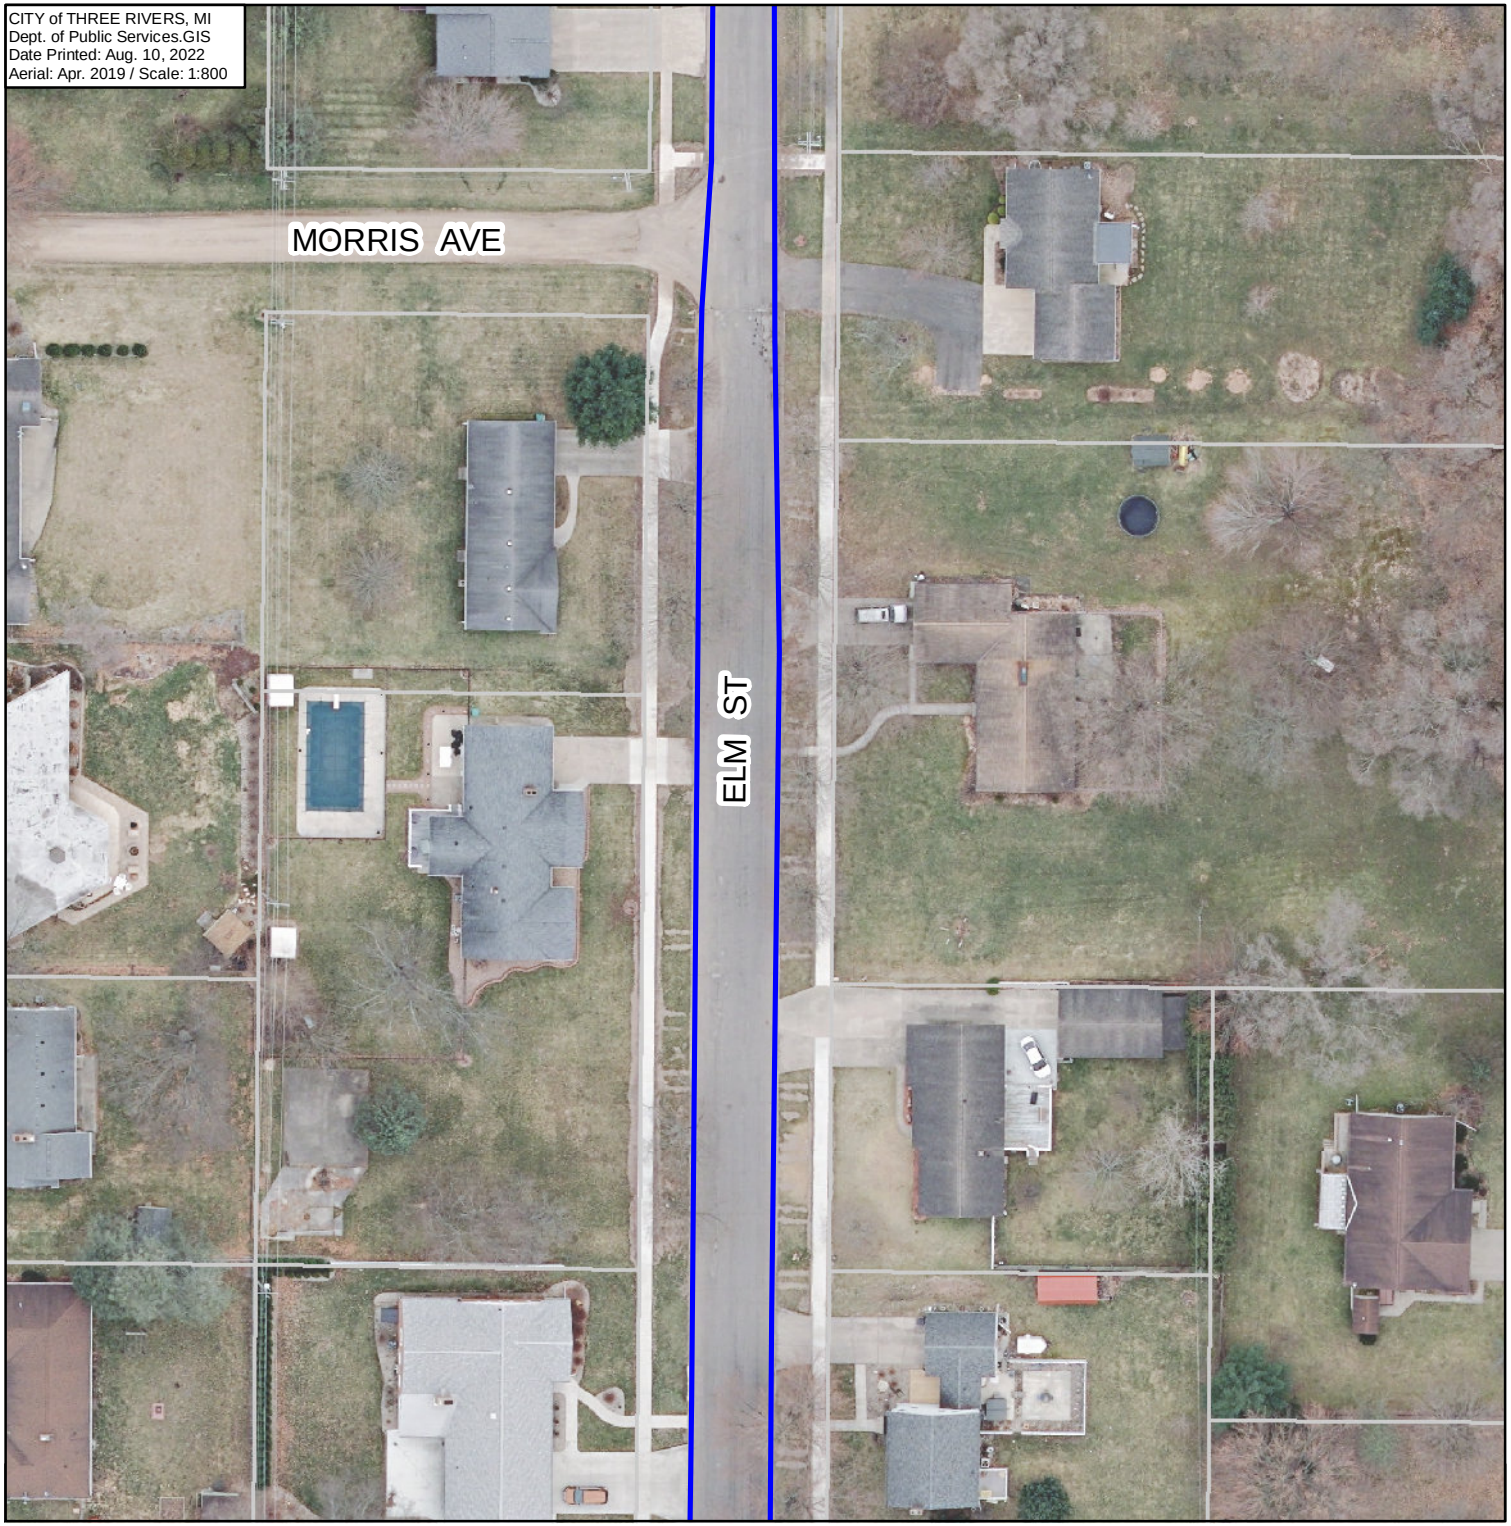

THREE RIVERS
MICHIGAN

STREET WORK

Elm St.

(S. of Morris)

LEGEND:

Project Area Parcels

N
W E
S

0 30 60 120
ft

1 inch = 67 feet

This map is provided by the City of Three Rivers (the "City"). The person or entity receiving this map (the "User") agrees: (1) that there are no warranties of any kind; (2) that use of this map is at the Users sole risk; (3) that the City shall not be liable for any damages to User or any third party; and (4) this map may not be used by any third party without the specific written consent of the City.

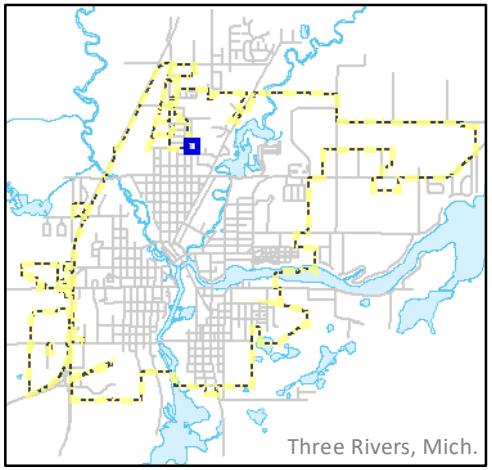

CITY of THREE RIVERS, MI
Dept. of Public Services.GIS
Date Printed: Aug. 10, 2022
Aerial: Apr. 2019 / Scale: 1:800

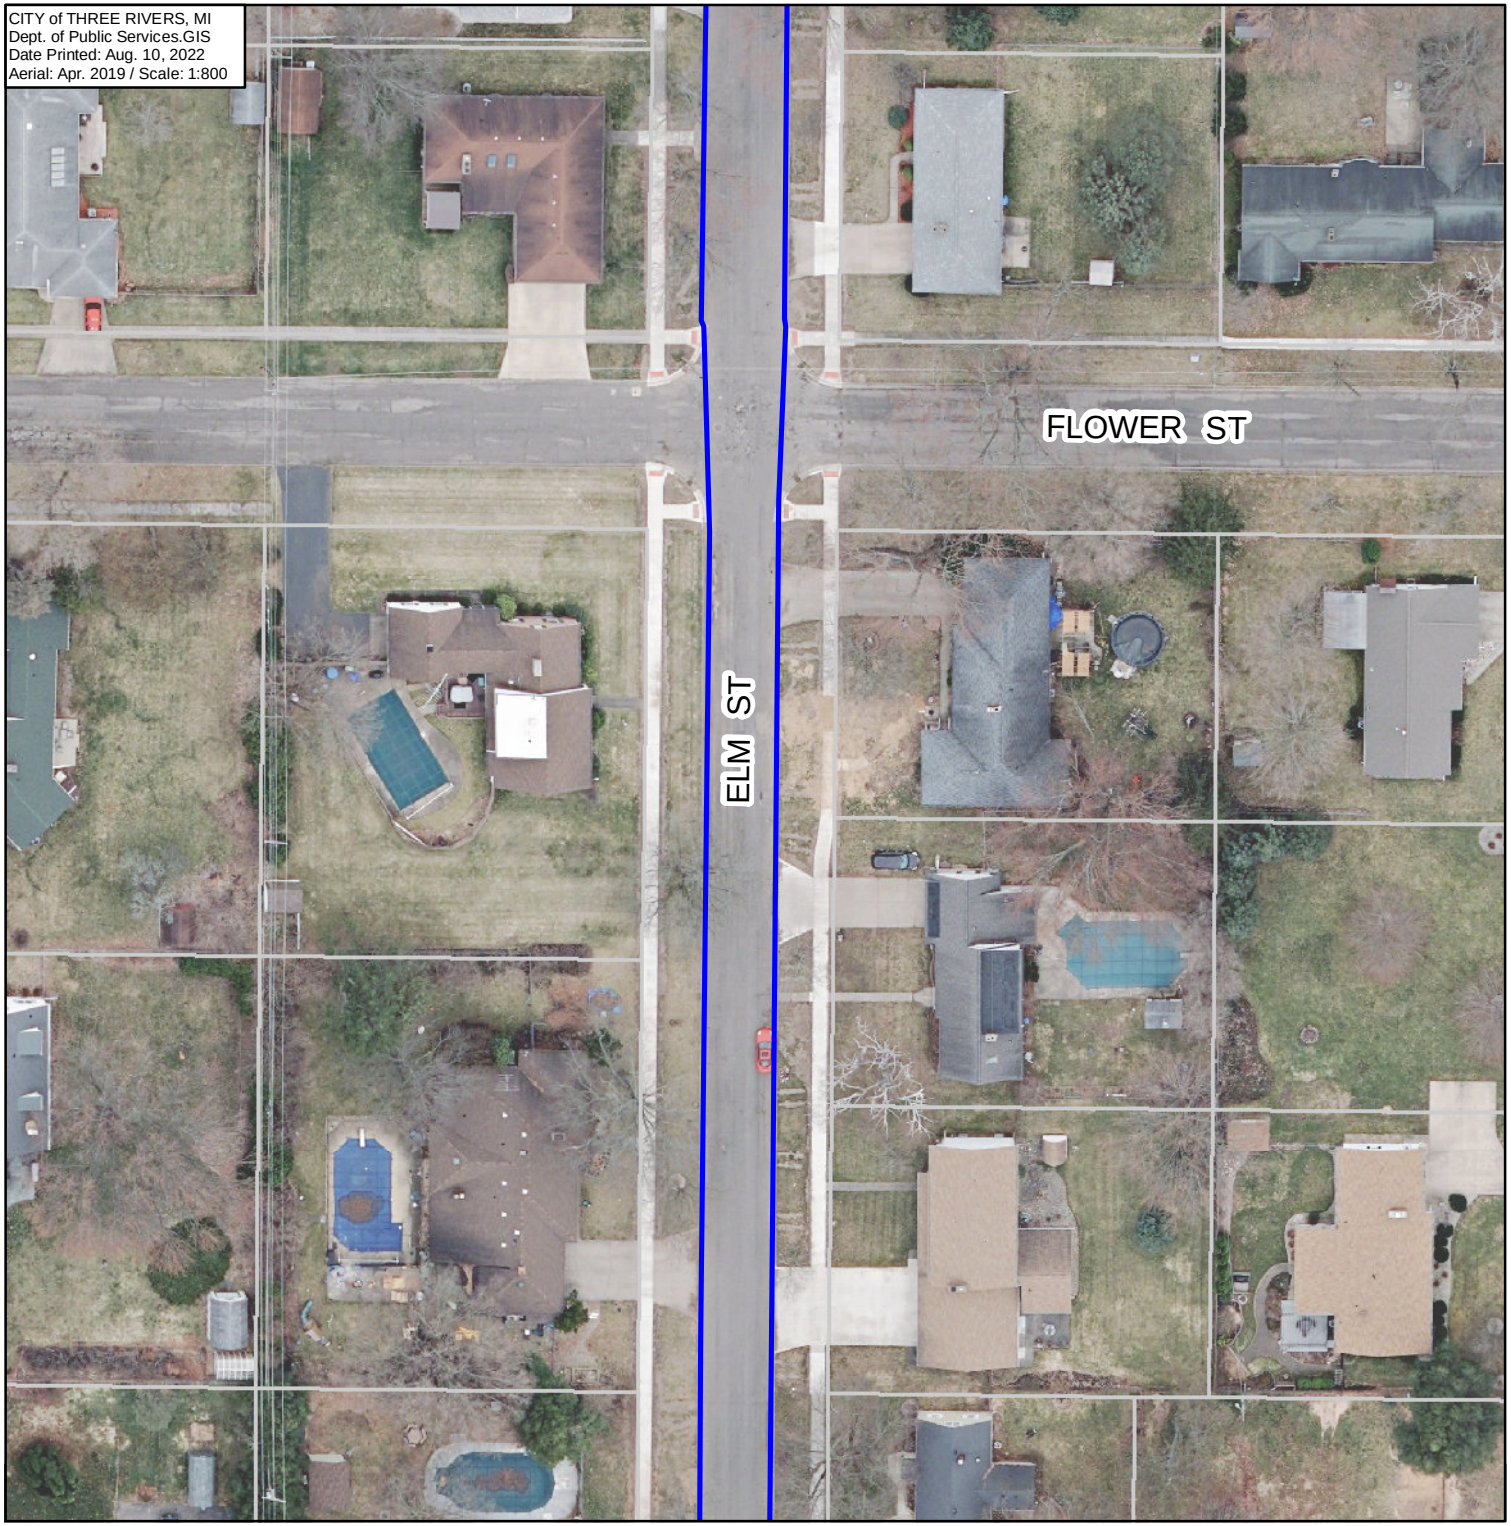

THREE RIVERS MICHIGAN

STREET WORK

Elm St.

(N/S of Flower)

LEGEND:

Project Area Parcels

N
W E
S

0 30 60 120 ft

1 inch = 67 feet

This map is provided by the City of Three Rivers (the "City"). The person or entity receiving this map (the "User") agrees: (1) that there are no warranties of any kind; (2) that use of this map is at the Users sole risk; (3) that the City shall not be liable for any damages to User or any third party; and (4) this map may not be used by any third party without the specific written consent of the City.

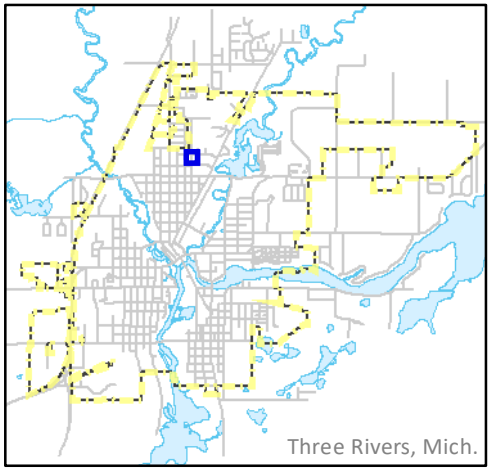

CITY of THREE RIVERS, MI
Dept. of Public Services.GIS
Date Printed: Aug. 10, 2022
Aerial: Apr. 2019 / Scale: 1:800

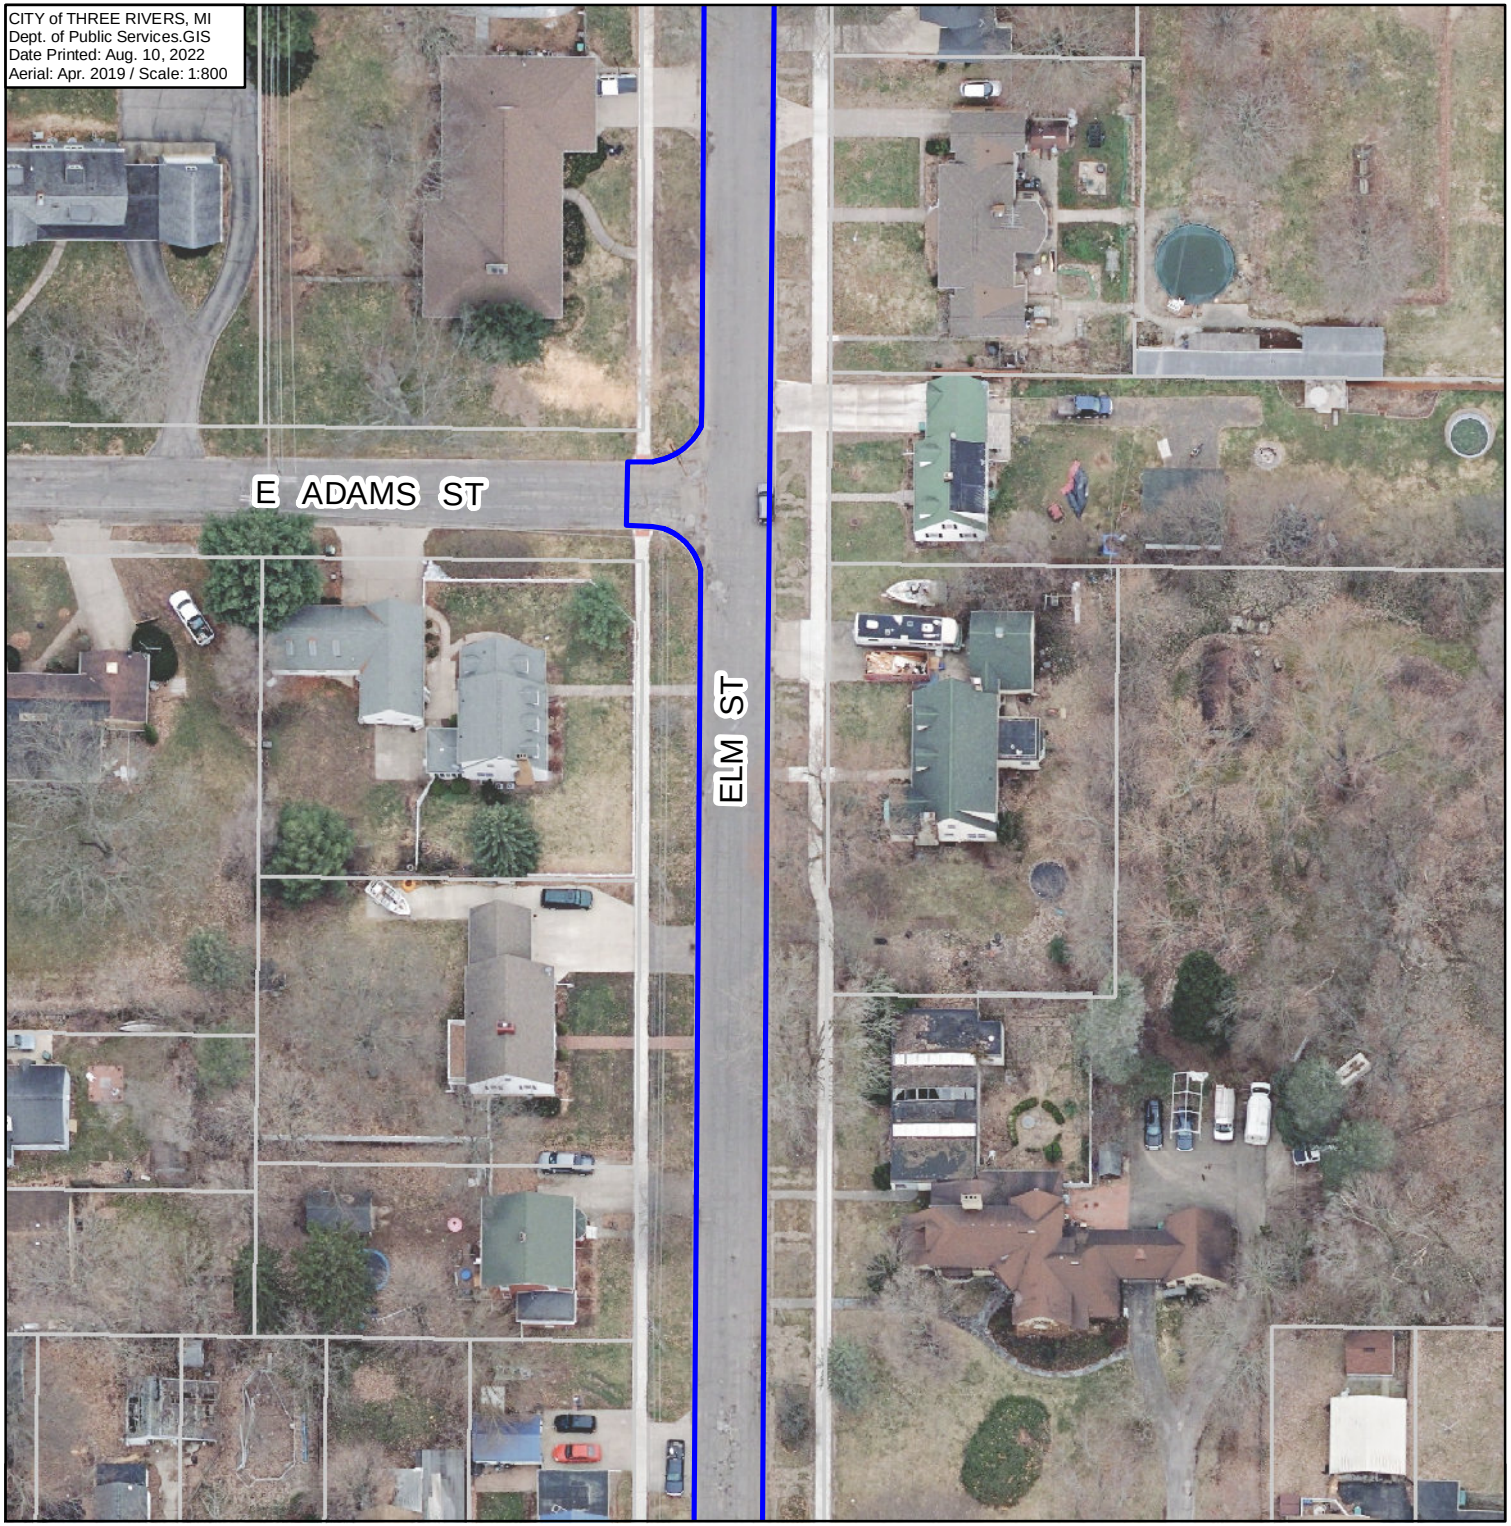

THREE RIVERS
MICHIGAN

STREET WORK

Elm St.

(N/S of E. Adams)

LEGEND:

Project Area

Parcels

N
W E
S

0 30 60 120
ft

1 inch = 67 feet

This map is provided by the City of Three Rivers (the "City"). The person or entity receiving this map (the "User") agrees: (1) that there are no warranties of any kind; (2) that use of this map is at the Users sole risk; (3) that the City shall not be liable for any damages to User or any third party; and (4) this map may not be used by any third party without the specific written consent of the City.

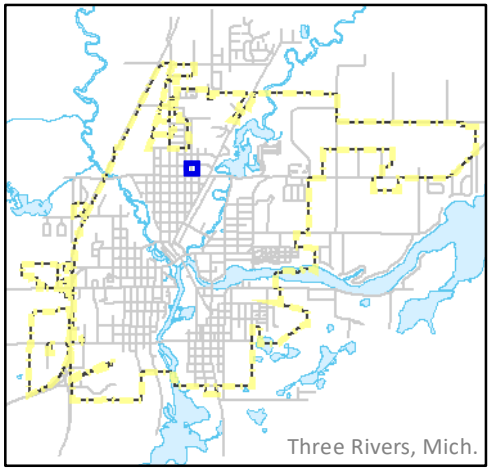

CITY of THREE RIVERS, MI
Dept. of Public Services.GIS
Date Printed: Aug. 10, 2022
Aerial: Apr. 2019 / Scale: 1:800

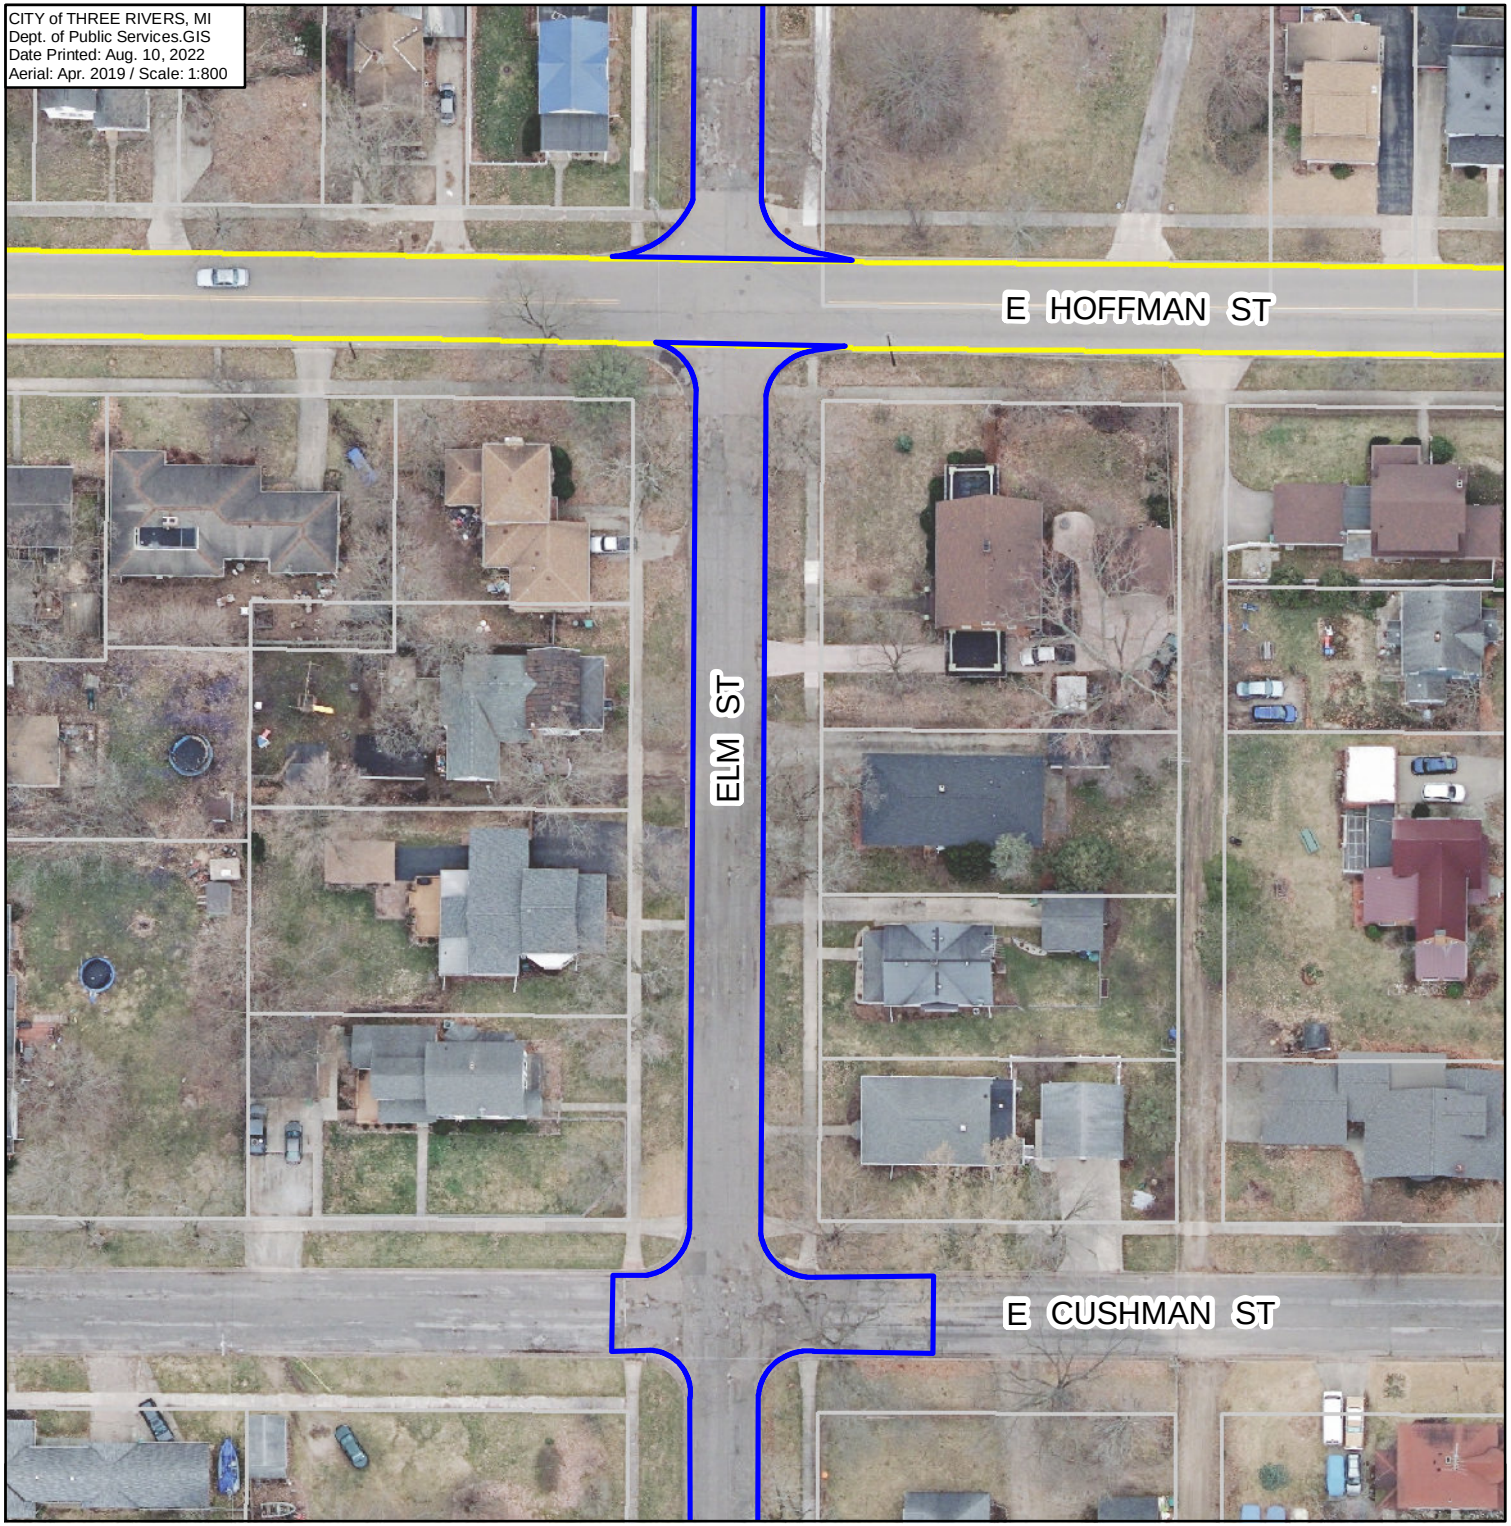

THREE RIVERS MICHIGAN

STREET WORK

Elm St.

(E. Hoffman to E. Cushman)

LEGEND:

Project Area

Parcels

N
W E
S

0 30 60 120 ft

1 inch = 67 feet

This map is provided by the City of Three Rivers (the "City"). The person or entity receiving this map (the "User") agrees: (1) that there are no warranties of any kind; (2) that use of this map is at the Users sole risk; (3) that the City shall not be liable for any damages to User or any third party; and (4) this map may not be used by any third party without the specific written consent of the City.

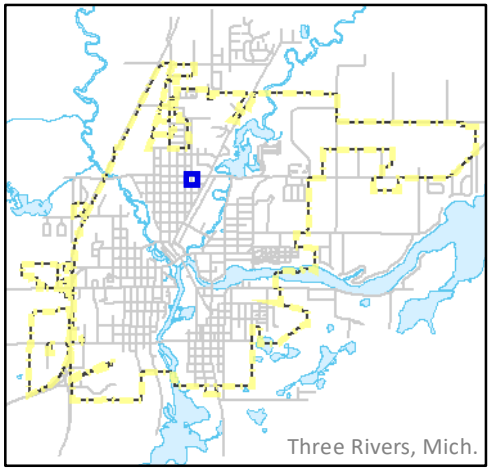

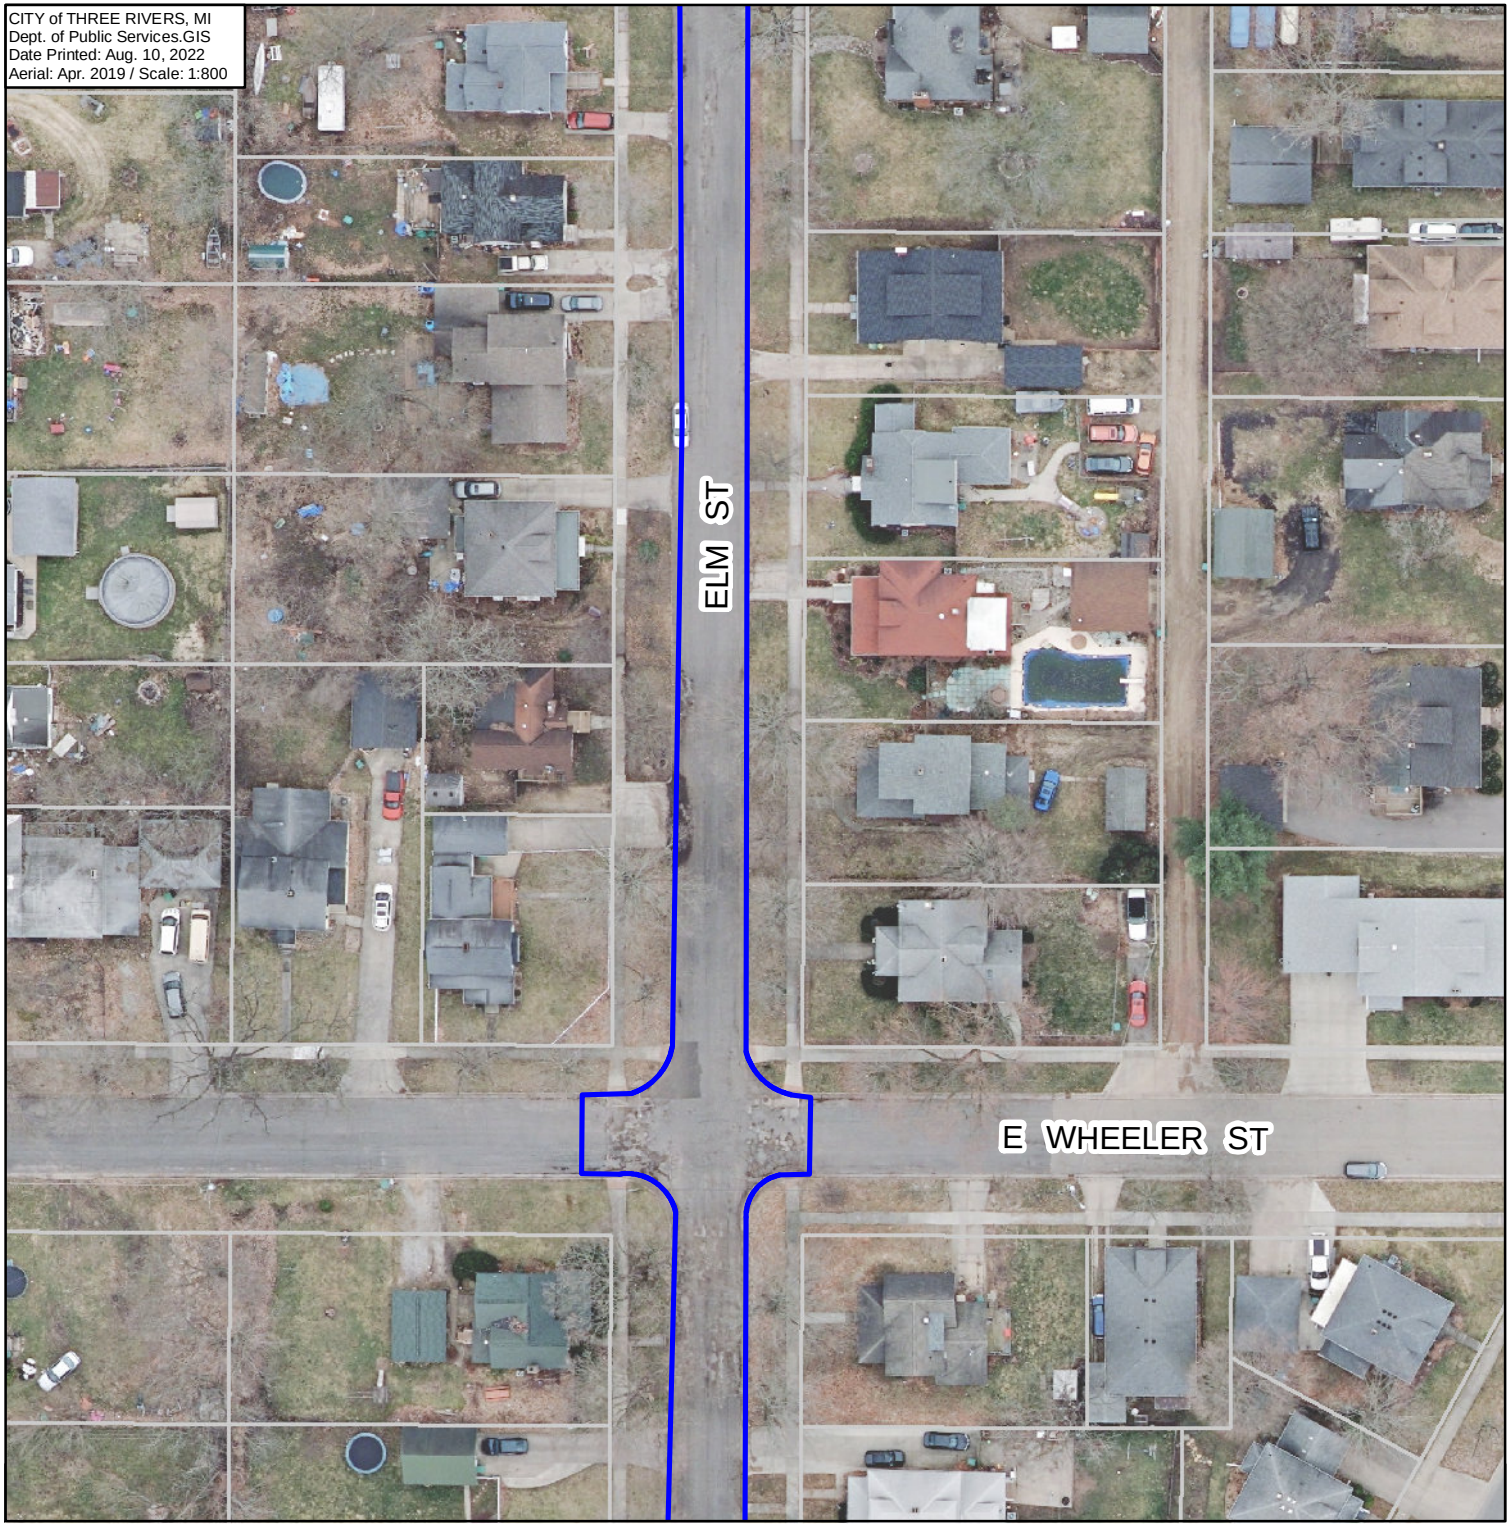

THREE RIVERS MICHIGAN

STREET WORK

Elm St.

(N/S of E. Wheeler)

LEGEND:

Project Area

Parcels

N W E S

0 30 60 120 ft

1 inch = 67 feet

This map is provided by the City of Three Rivers (the "City"). The person or entity receiving this map (the "User") agrees: (1) that there are no warranties of any kind; (2) that use of this map is at the Users sole risk; (3) that the City shall not be liable for any damages to User or any third party; and (4) this map may not be used by any third party without the specific written consent of the City.

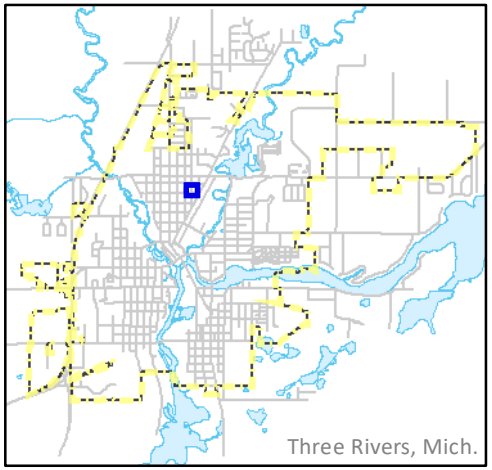

CITY of THREE RIVERS, MI
Dept. of Public Services.GIS
Date Printed: Aug. 10, 2022
Aerial: Apr. 2019 / Scale: 1:800

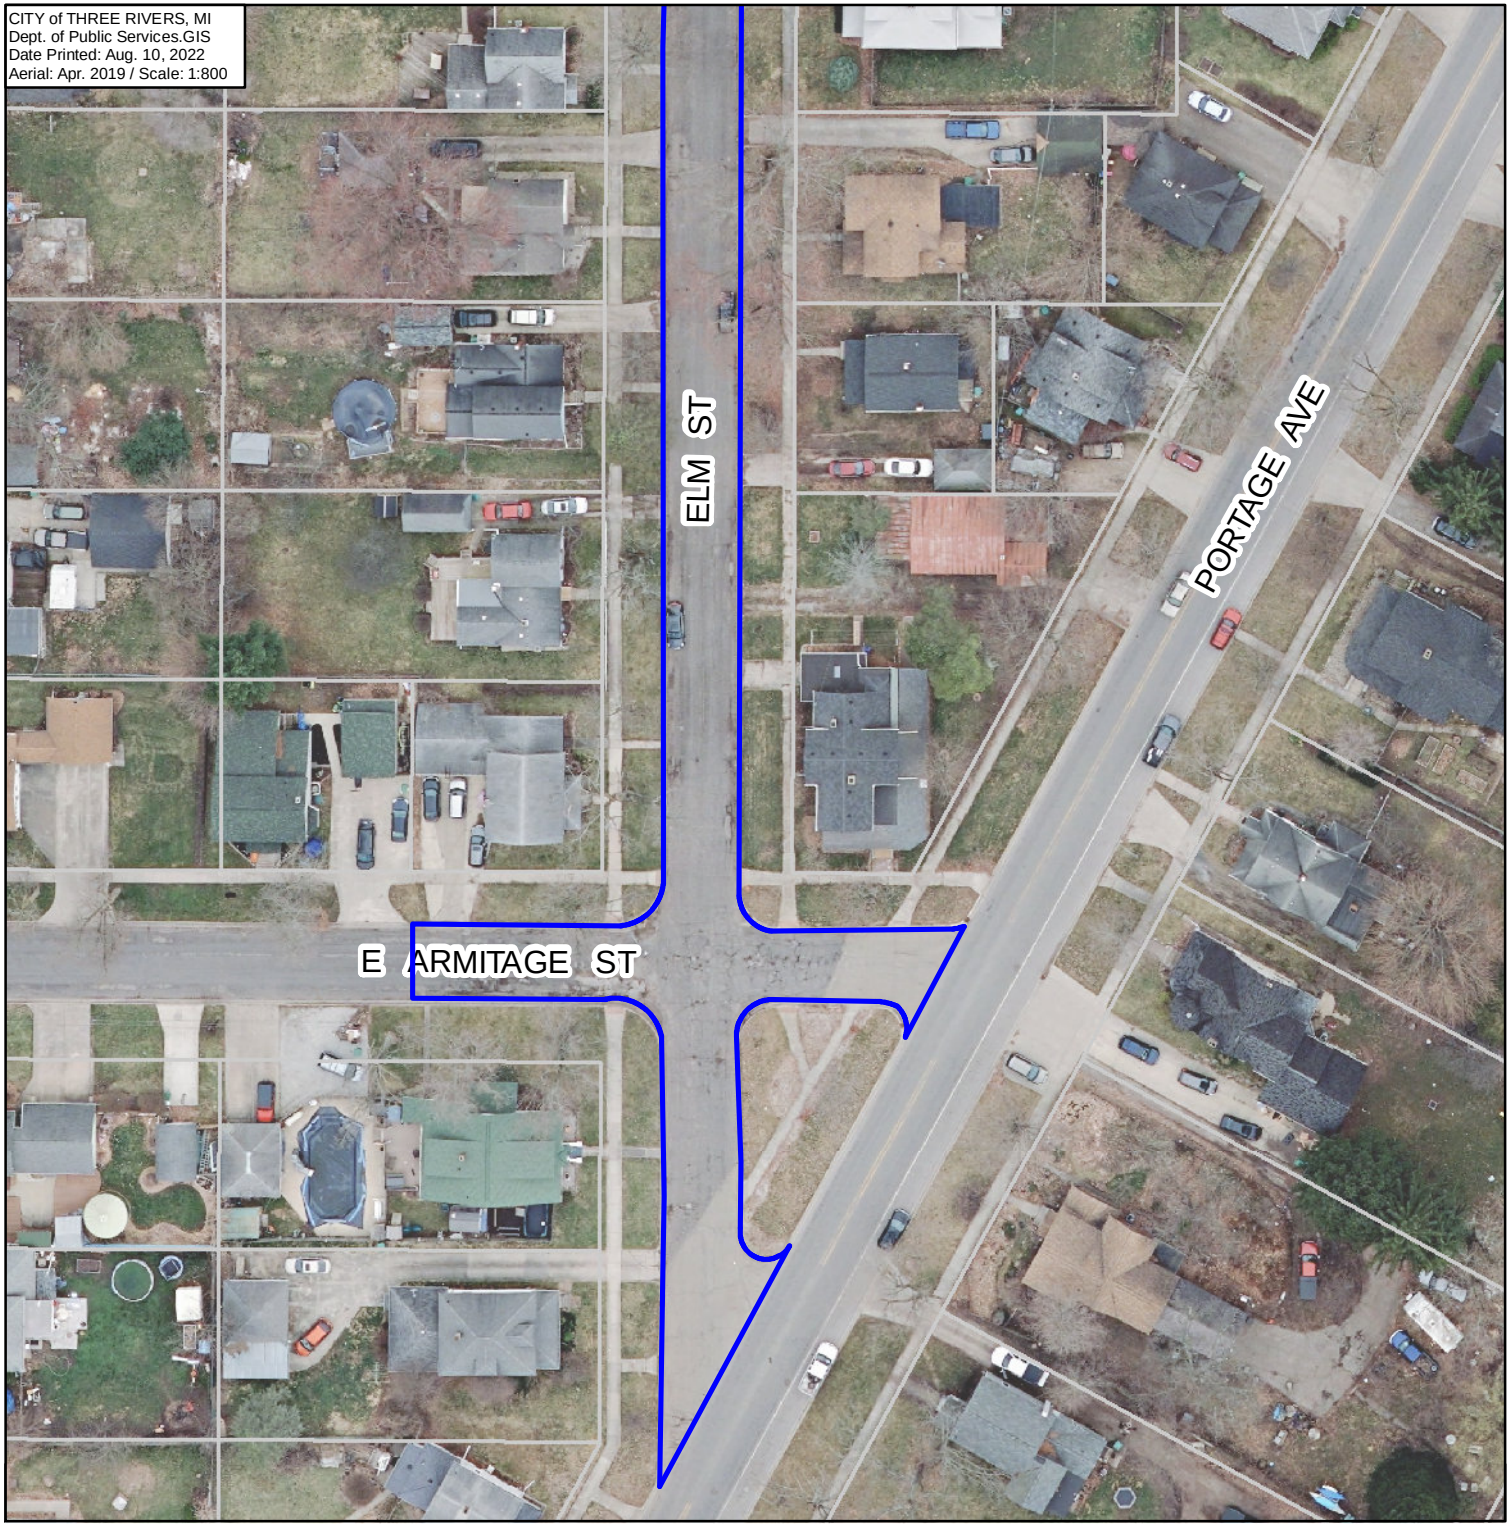

THREE RIVERS MICHIGAN

STREET WORK

Elm St.

(N/S of E. Armitage)

LEGEND:

Project Area Parcels

N
W E
S

0 30 60 120 ft

1 inch = 67 feet

This map is provided by the City of Three Rivers (the "City"). The person or entity receiving this map (the "User") agrees: (1) that there are no warranties of any kind; (2) that use of this map is at the Users sole risk; (3) that the City shall not be liable for any damages to User or any third party; and (4) this map may not be used by any third party without the specific written consent of the City.

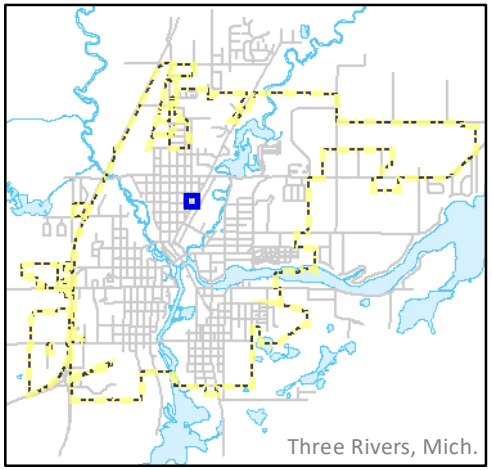

CITY of THREE RIVERS, MI
Dept. of Public Services.GIS
Date Printed: Aug. 10, 2022
Aerial: Apr. 2019 / Scale: 1:800

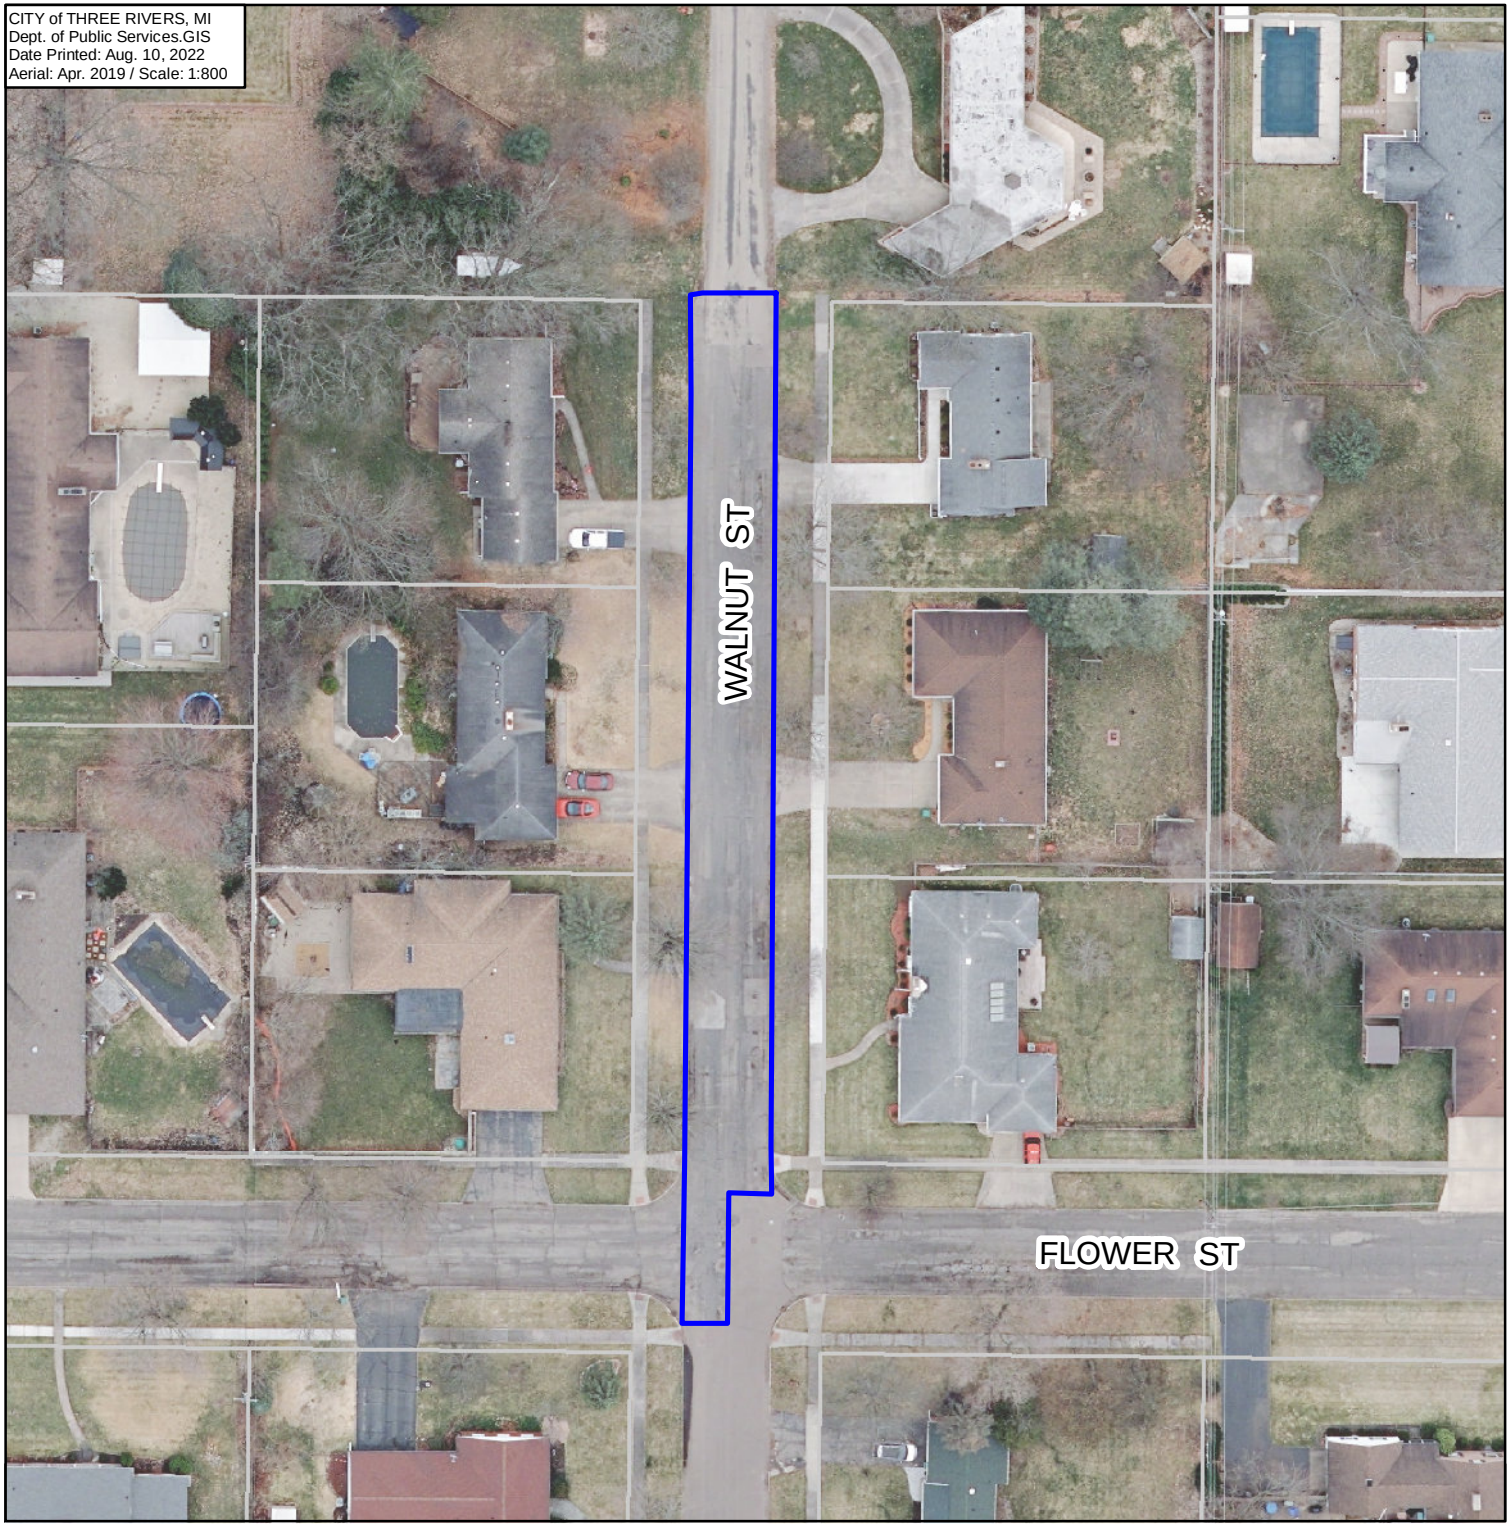

THREE RIVERS
MICHIGAN

STREET WORK

Walnut St.

(N of Flower)

LEGEND:

Project Area Parcels

N
W E
S

0 30 60 120
ft

1 inch = 67 feet

This map is provided by the City of Three Rivers (the "City"). The person or entity receiving this map (the "User") agrees: (1) that there are no warranties of any kind; (2) that use of this map is at the Users sole risk; (3) that the City shall not be liable for any damages to User or any third party; and (4) this map may not be used by any third party without the specific written consent of the City.

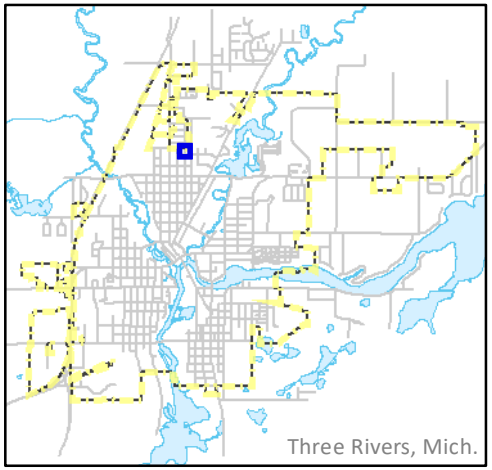

CITY of THREE RIVERS, MI
Dept. of Public Services.GIS
Date Printed: Aug. 10, 2022
Aerial: Apr. 2019 / Scale: 1:800

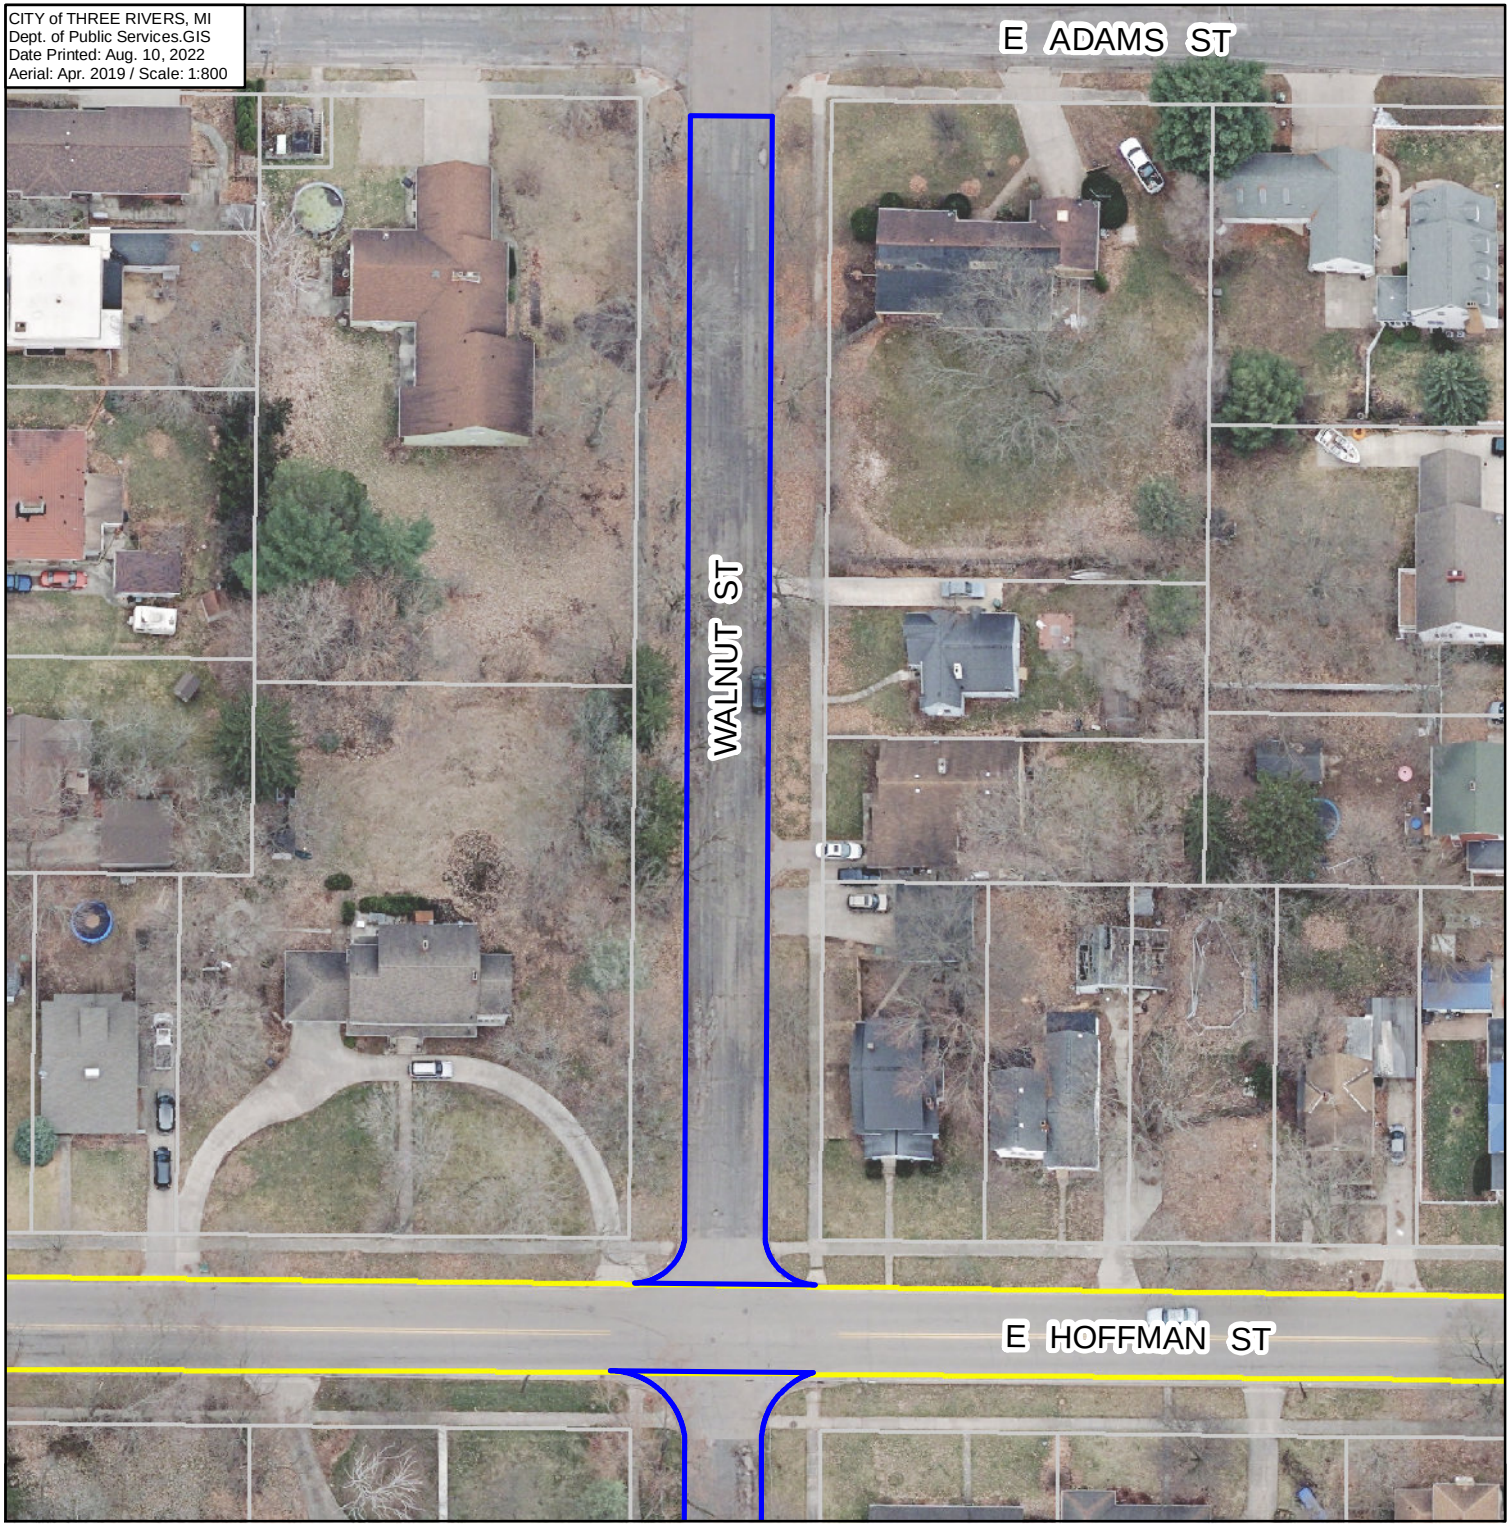

THREE RIVERS
MICHIGAN

STREET WORK

Walnut St.

(E. Adams to E. Hoffman)

LEGEND:

Project Area Parcels

N
W E
S

0 30 60 120
ft

1 inch = 67 feet

This map is provided by the City of Three Rivers (the "City"). The person or entity receiving this map (the "User") agrees: (1) that there are no warranties of any kind; (2) that use of this map is at the Users sole risk; (3) that the City shall not be liable for any damages to User or any third party; and (4) this map may not be used by any third party without the specific written consent of the City.

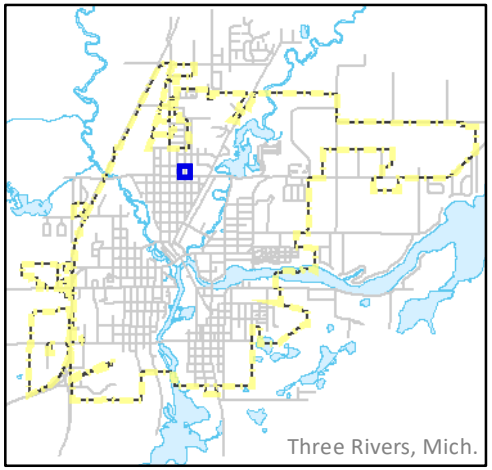

CITY of THREE RIVERS, MI
Dept. of Public Services.GIS
Date Printed: Aug. 10, 2022
Aerial: Apr. 2019 / Scale: 1:800

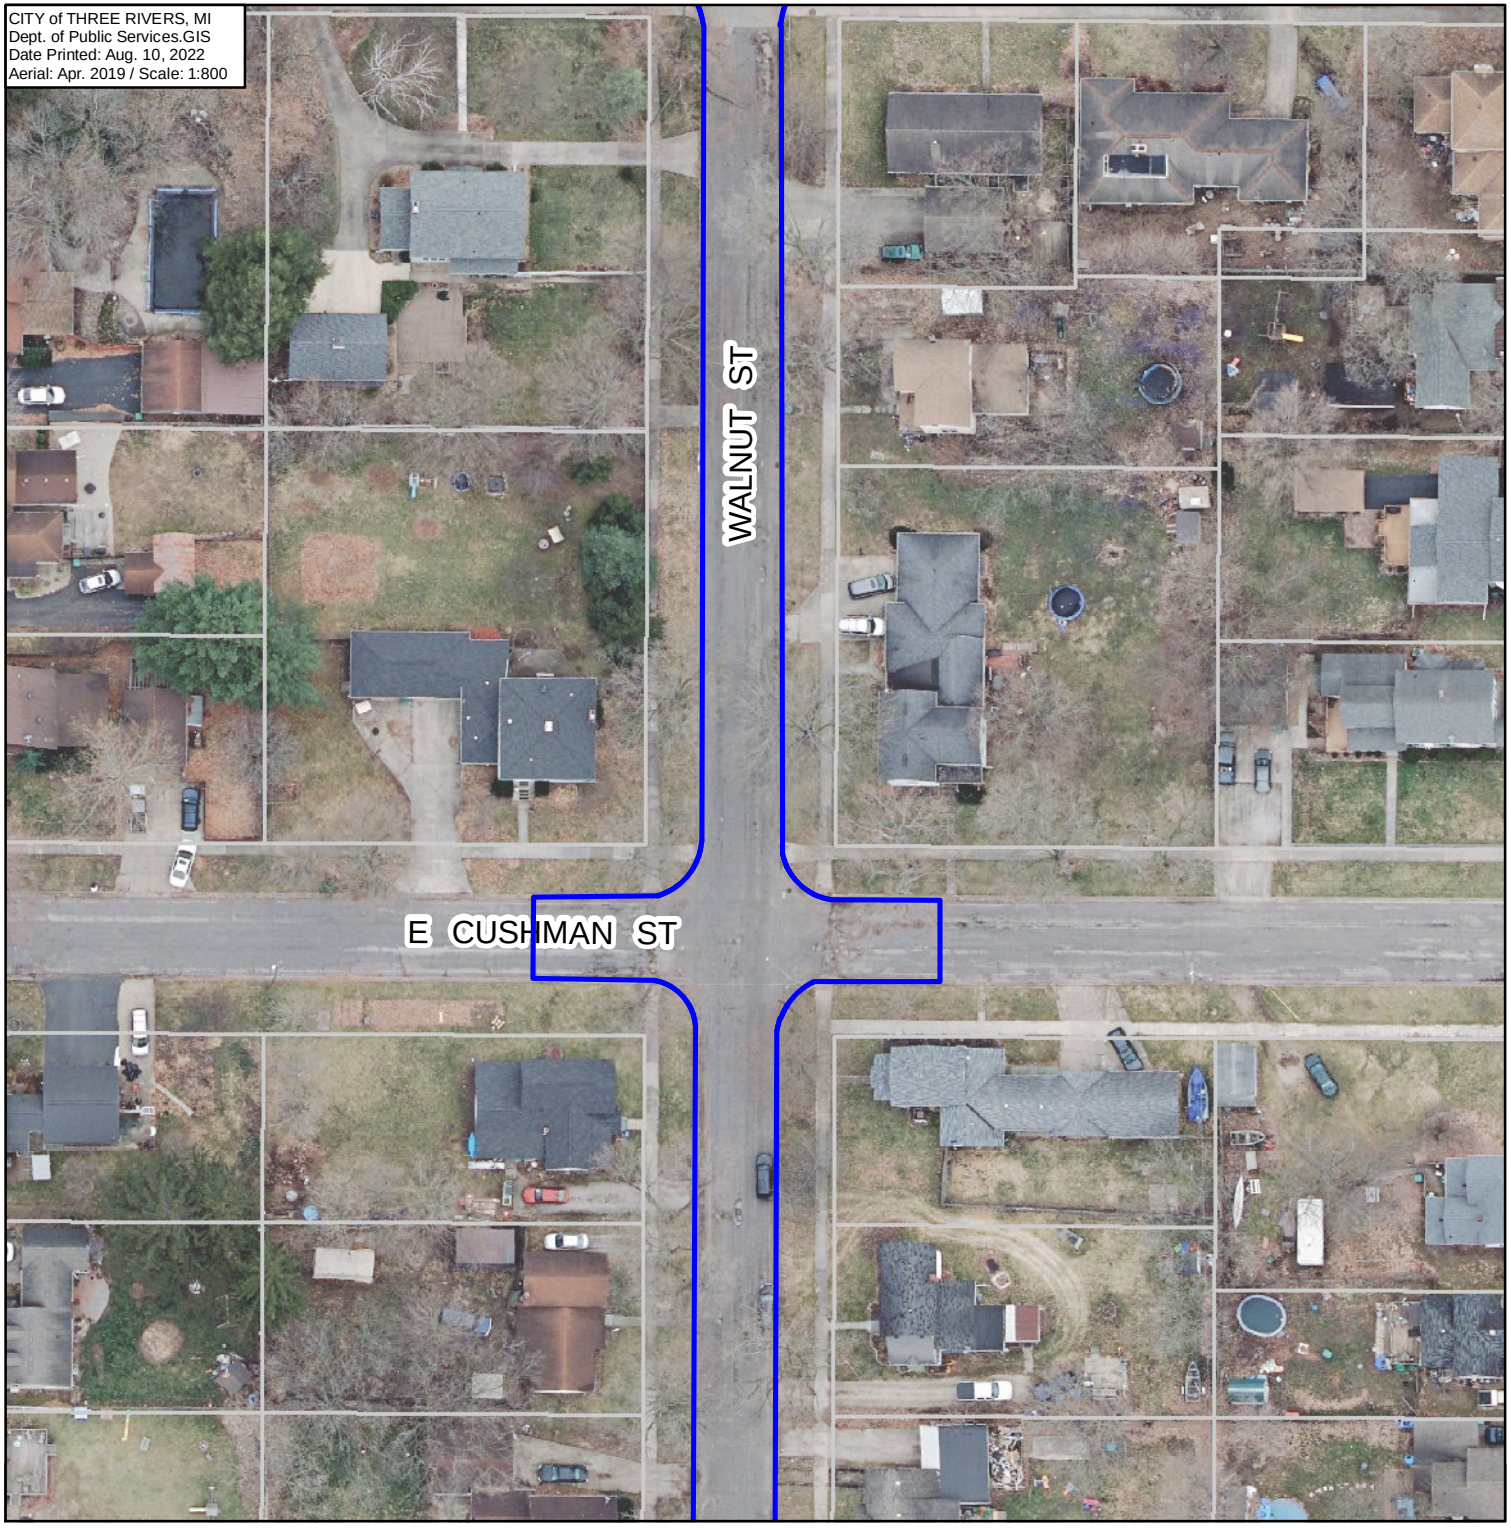

THREE RIVERS MICHIGAN

STREET WORK

Walnut St.

(N/S of E. Cushman)

LEGEND:

Project Area

Parcels

N
W E
S

0 30 60 120 ft

1 inch = 67 feet

This map is provided by the City of Three Rivers (the "City"). The person or entity receiving this map (the "User") agrees: (1) that there are no warranties of any kind; (2) that use of this map is at the Users sole risk; (3) that the City shall not be liable for any damages to User or any third party; and (4) this map may not be used by any third party without the specific written consent of the City.

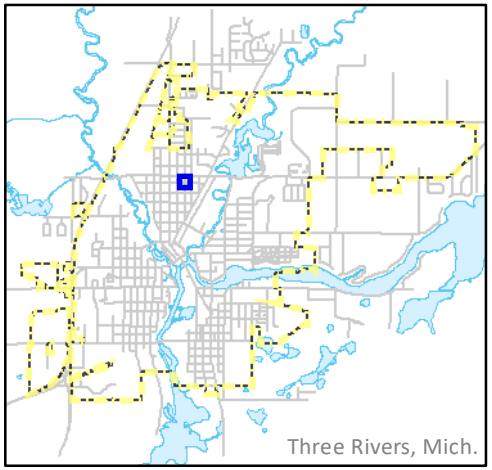

CITY of THREE RIVERS, MI
Dept. of Public Services.GIS
Date Printed: Aug. 10, 2022
Aerial: Apr. 2019 / Scale: 1:800

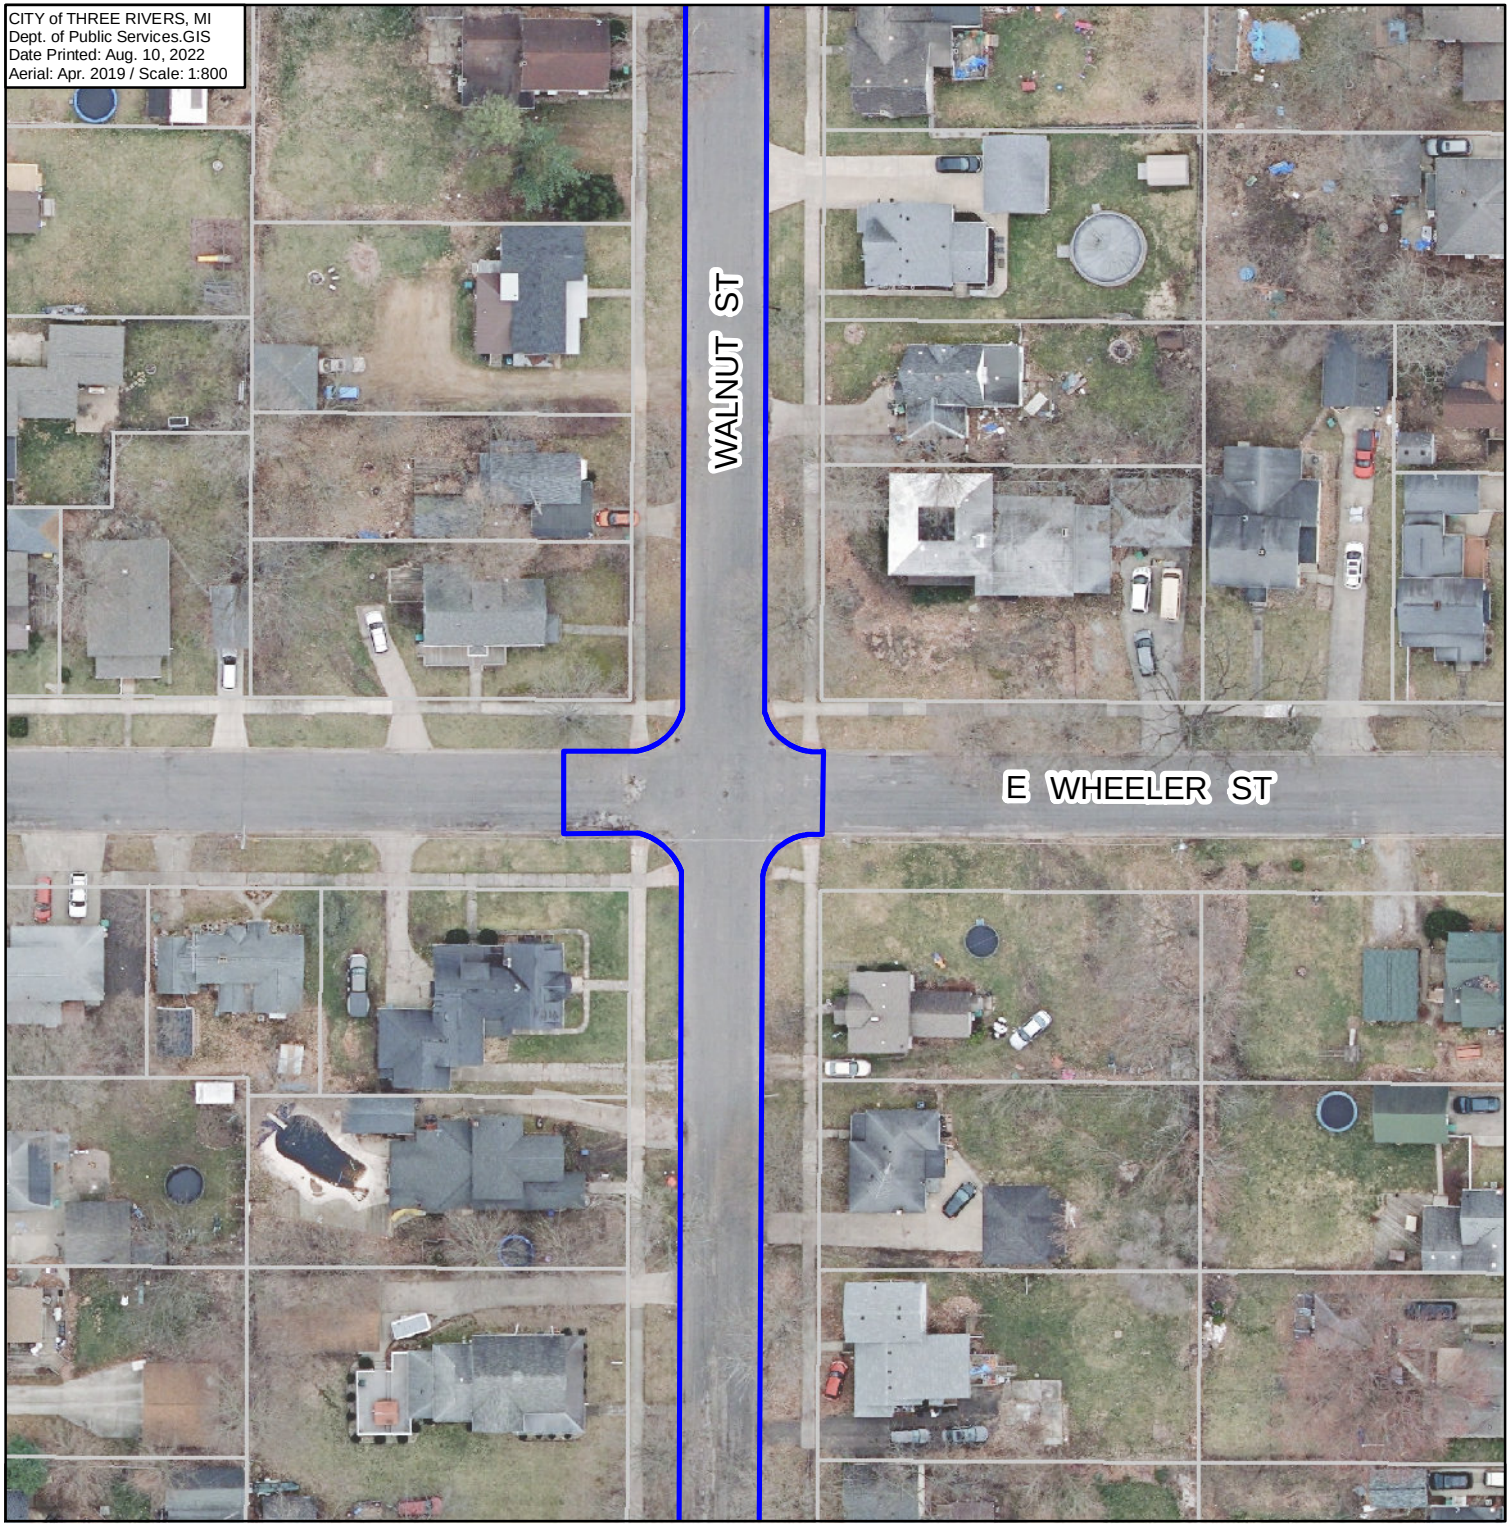

THREE RIVERS MICHIGAN

STREET WORK

Walnut St.

(N/S of E. Wheeler)

LEGEND:

Project Area Parcels

N
W E
S

0 30 60 120
ft

1 inch = 67 feet

This map is provided by the City of Three Rivers (the "City"). The person or entity receiving this map (the "User") agrees: (1) that there are no warranties of any kind; (2) that use of this map is at the Users sole risk; (3) that the City shall not be liable for any damages to User or any third party; and (4) this map may not be used by any third party without the specific written consent of the City.

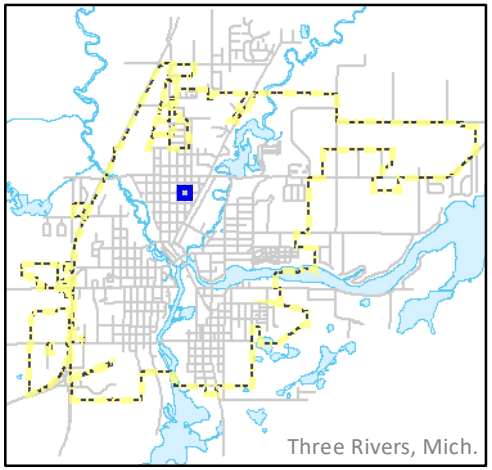

CITY of THREE RIVERS, MI
Dept. of Public Services.GIS
Date Printed: Aug. 10, 2022
Aerial: Apr. 2019 / Scale: 1:800

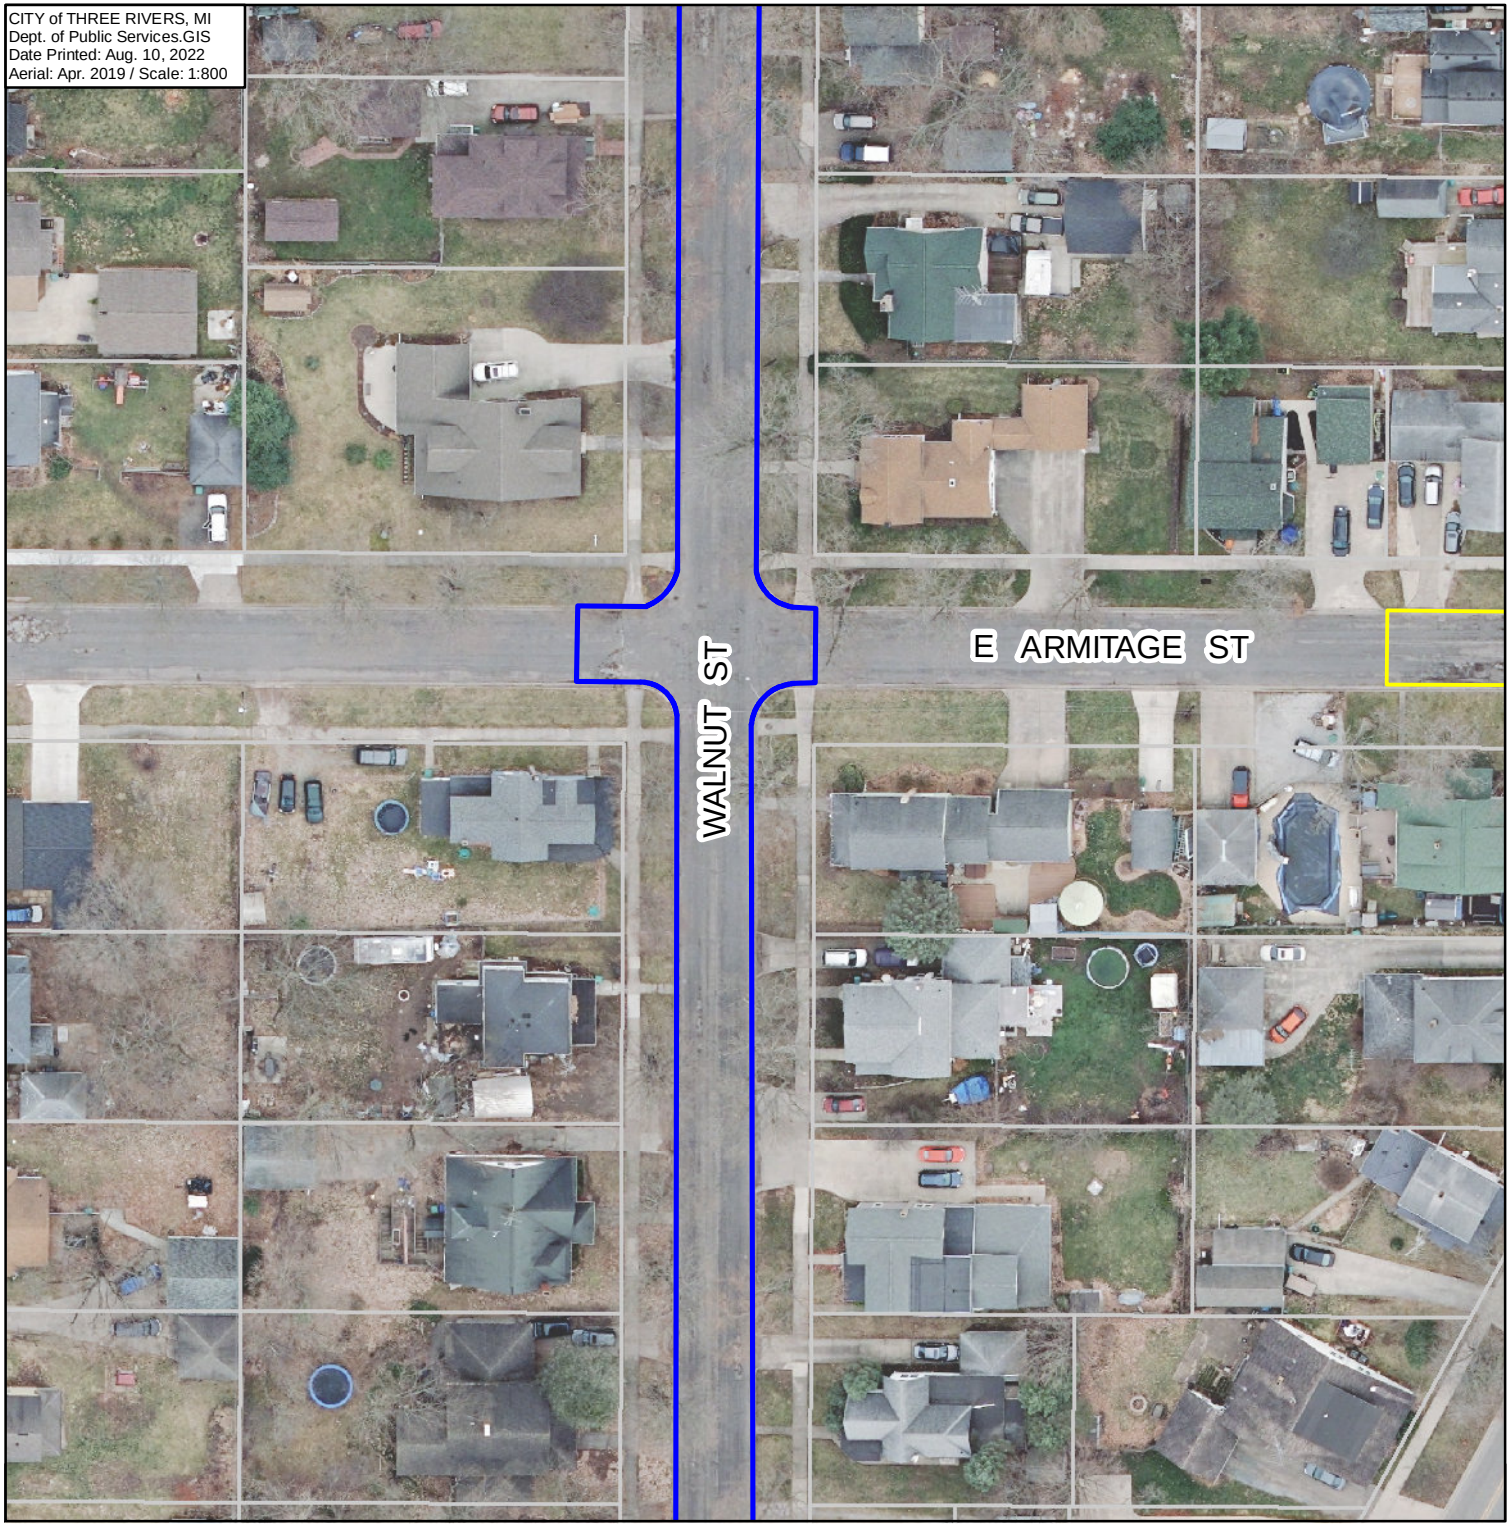

THREE RIVERS
MICHIGAN

STREET WORK

Walnut St.

(N/S of E. Armitage)

LEGEND:

Project Area Parcels

N
W E
S

0 30 60 120
ft

1 inch = 67 feet

This map is provided by the City of Three Rivers (the "City"). The person or entity receiving this map (the "User") agrees: (1) that there are no warranties of any kind; (2) that use of this map is at the Users sole risk; (3) that the City shall not be liable for any damages to User or any third party; and (4) this map may not be used by any third party without the specific written consent of the City.

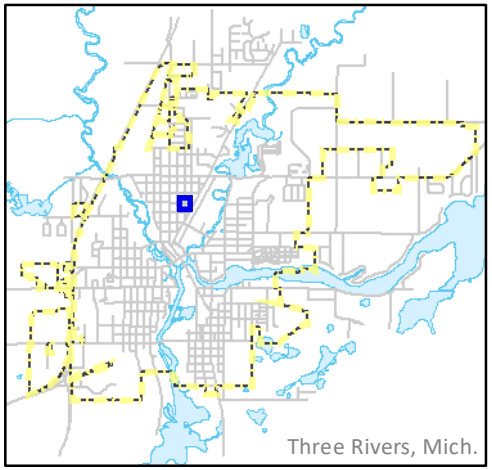

CITY of THREE RIVERS, MI
Dept. of Public Services.GIS
Date Printed: Aug. 10, 2022
Aerial: Apr. 2019 / Scale: 1:800

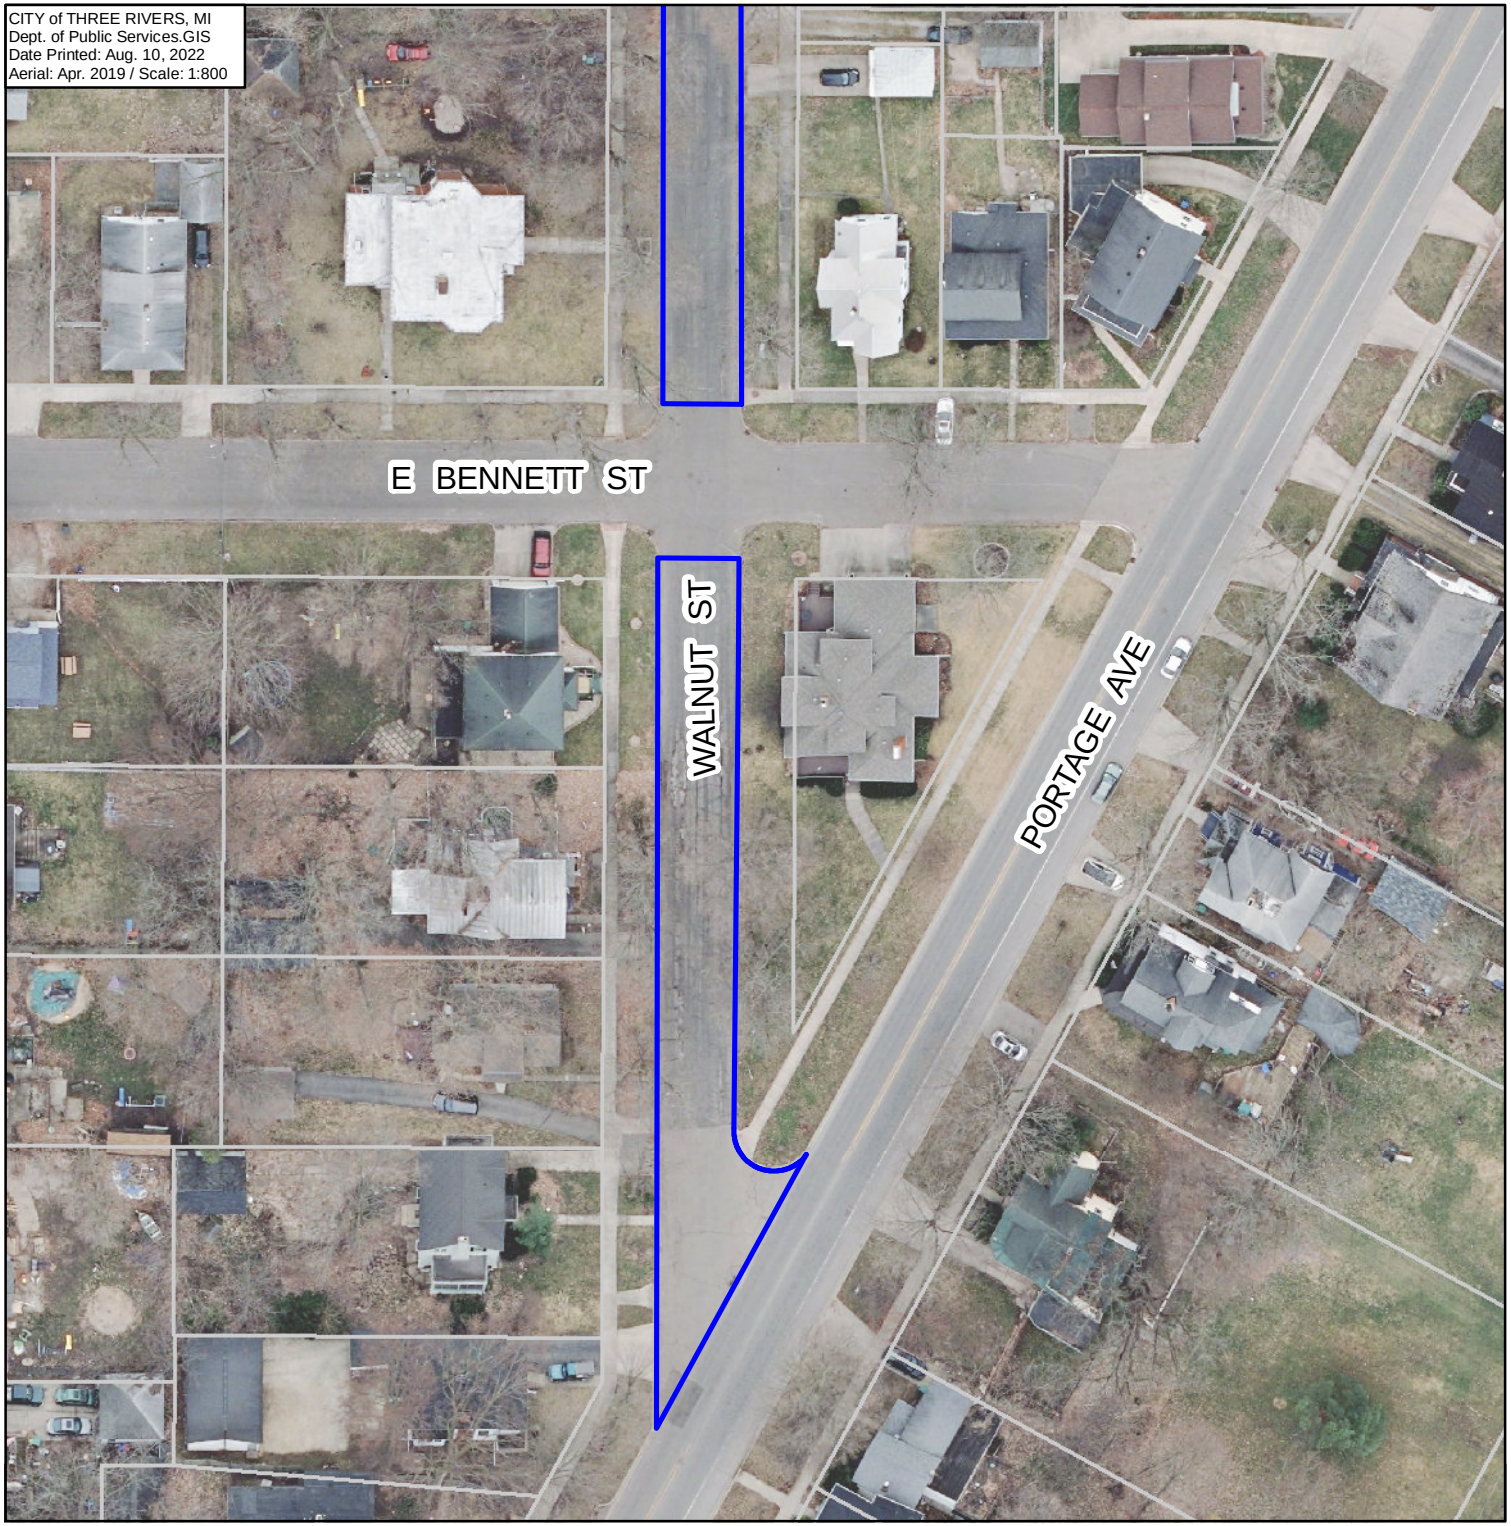

THREE RIVERS MICHIGAN

STREET WORK

Walnut St.

(N/S of E. Bennett)

LEGEND:

Project Area

Parcels

N
W E
S

0 30 60 120 ft

1 inch = 67 feet
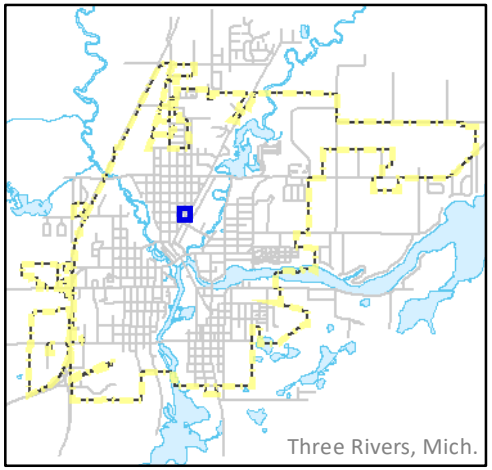
This map is provided by the City of Three Rivers (the "City"). The person or entity receiving this map (the "User") agrees: (1) that there are no warranties of any kind; (2) that use of this map is at the Users sole risk; (3) that the City shall not be liable for any damages to User or any third party; and (4) this map may not be used by any third party without the specific written consent of the City.