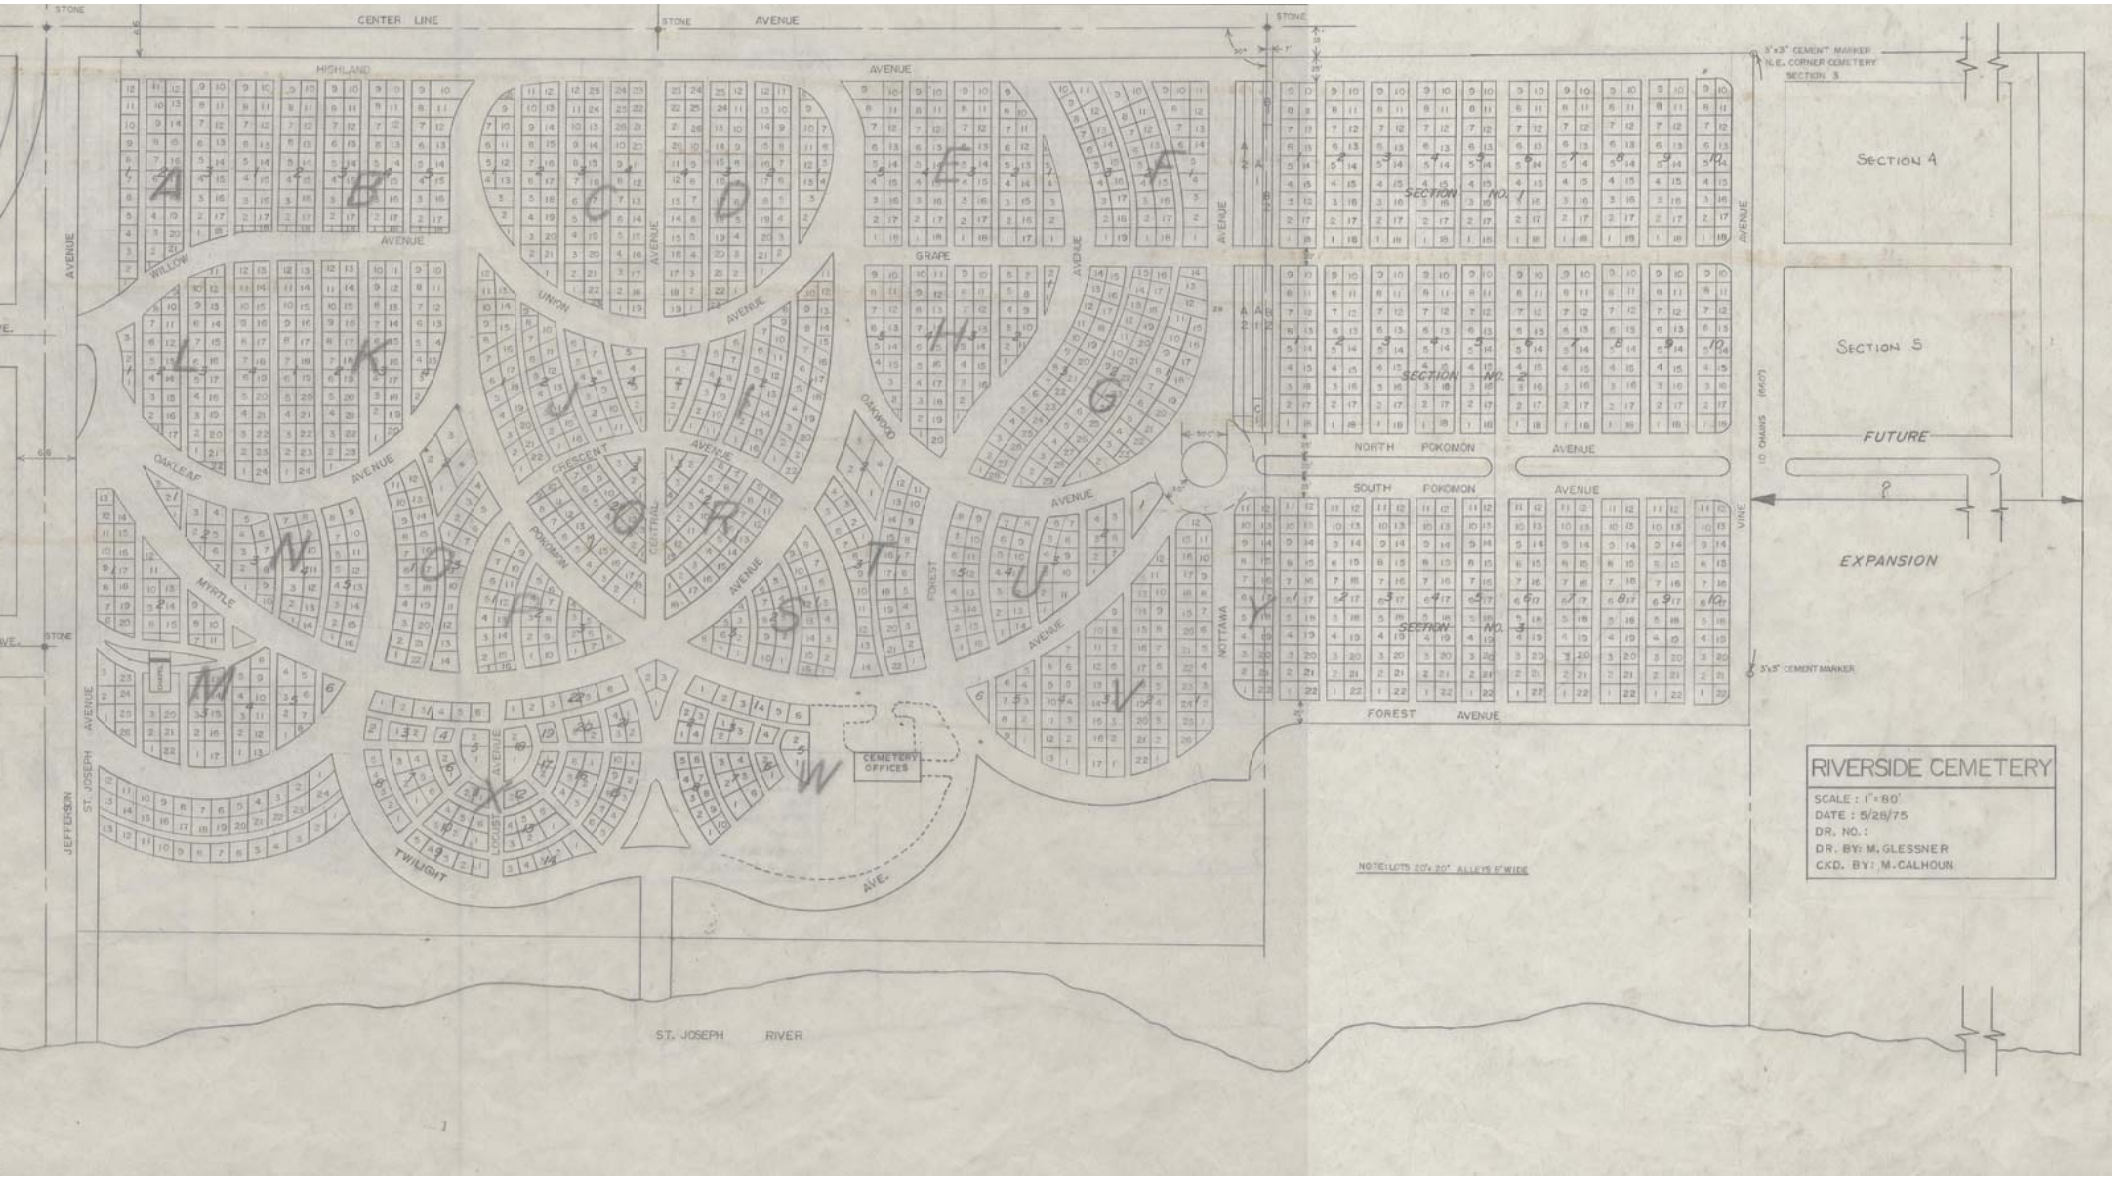
RIVERSIDE CEMETERY
SCALE : 1" = 80'
DATE : 5/28/75
DR. NO.:
DR. BY: M. GLESSNER
CKD. BY: M. CALHOUN
CENTER LINE
STONE
AVENUE
HIGHLAND
WILLOW
UNION
GRAPE
OAKWOOD
OAKLEAF
CRESCENT
CENTRAL
POKOMON
MYRTLE
FOREST
NOTTAWA
TWILIGHT
LOUISE
JEFFERSON
ST. JOSEPH
VINE
SECTION NO. 1
SECTION NO. 2
SECTION NO. 3
NORTH POKOMON AVENUE
SOUTH POKOMON AVENUE
FOREST AVENUE
CEMETERY OFFICES
ST. JOSEPH RIVER
3"x3" CEMENT MARKER N.E. CORNER CEMETERY SECTION 3
SECTION 4
SECTION 5
FUTURE
EXPANSION
10 CHAINS (660')
3"x3" CEMENT MARKER
NOTE: LOTS 20'x 20'. ALLEYS 8' WIDE